PLAN

	BY	DATE
SURVEYED		
PLOTTED		
ADDRESS CHECKED		
BM. NOTED		
R.T. OF WAY CHECKED		
CADD FILE NAME		

NOTE BOOK
NO.

PROFILE

	BY	DATE
SURVEYED		
PLOTTED		
ADDRESS CHECKED		
B.M. NOTED		
STRUCTURE NO'S/PHYS. CHKD		

NOTE BOOK
NO.

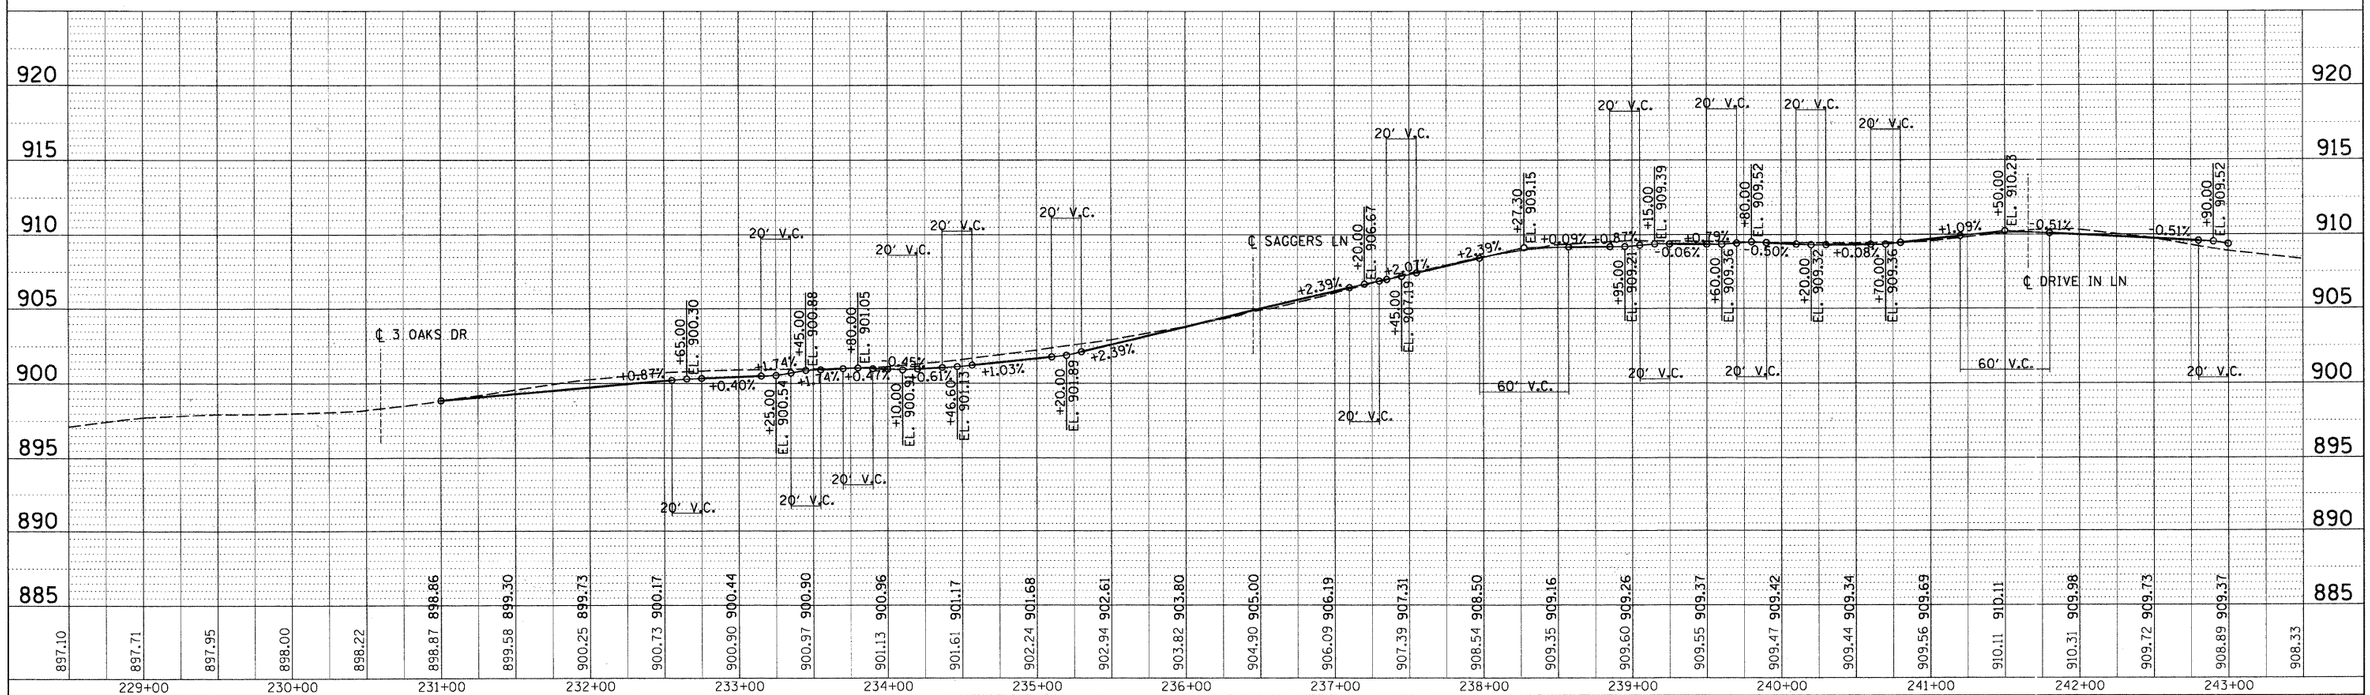

FILE NAME = N:\CRYSTALLAKE\100316\Civil\PRF01_100316.shp	USER NAME = CMCCOLLG	DESIGNED -	REVISED -
		DRAWN -	REVISED -
	PLOT SCALE = 50'	CHECKED -	REVISED -
	PLOT DATE = 12/23/2010	DATE -	REVISED -

STATE OF ILLINOIS
DEPARTMENT OF TRANSPORTATION

MULTI-USE PATH PROFILE
PINGREE ROAD

SCALE: 50H 5V | SHEET NO. 1 OF 1 SHEETS | STA. 212+00 TO STA. 234+00

F.A.U. RTE.	SECTION	COUNTY	TOTAL SHEETS	SHEET NO.
126	08-00107-00-FP	McHENRY	50	14
		CONTRACT NO. 63546		
	ILLINOIS FED. AID PROJECT			