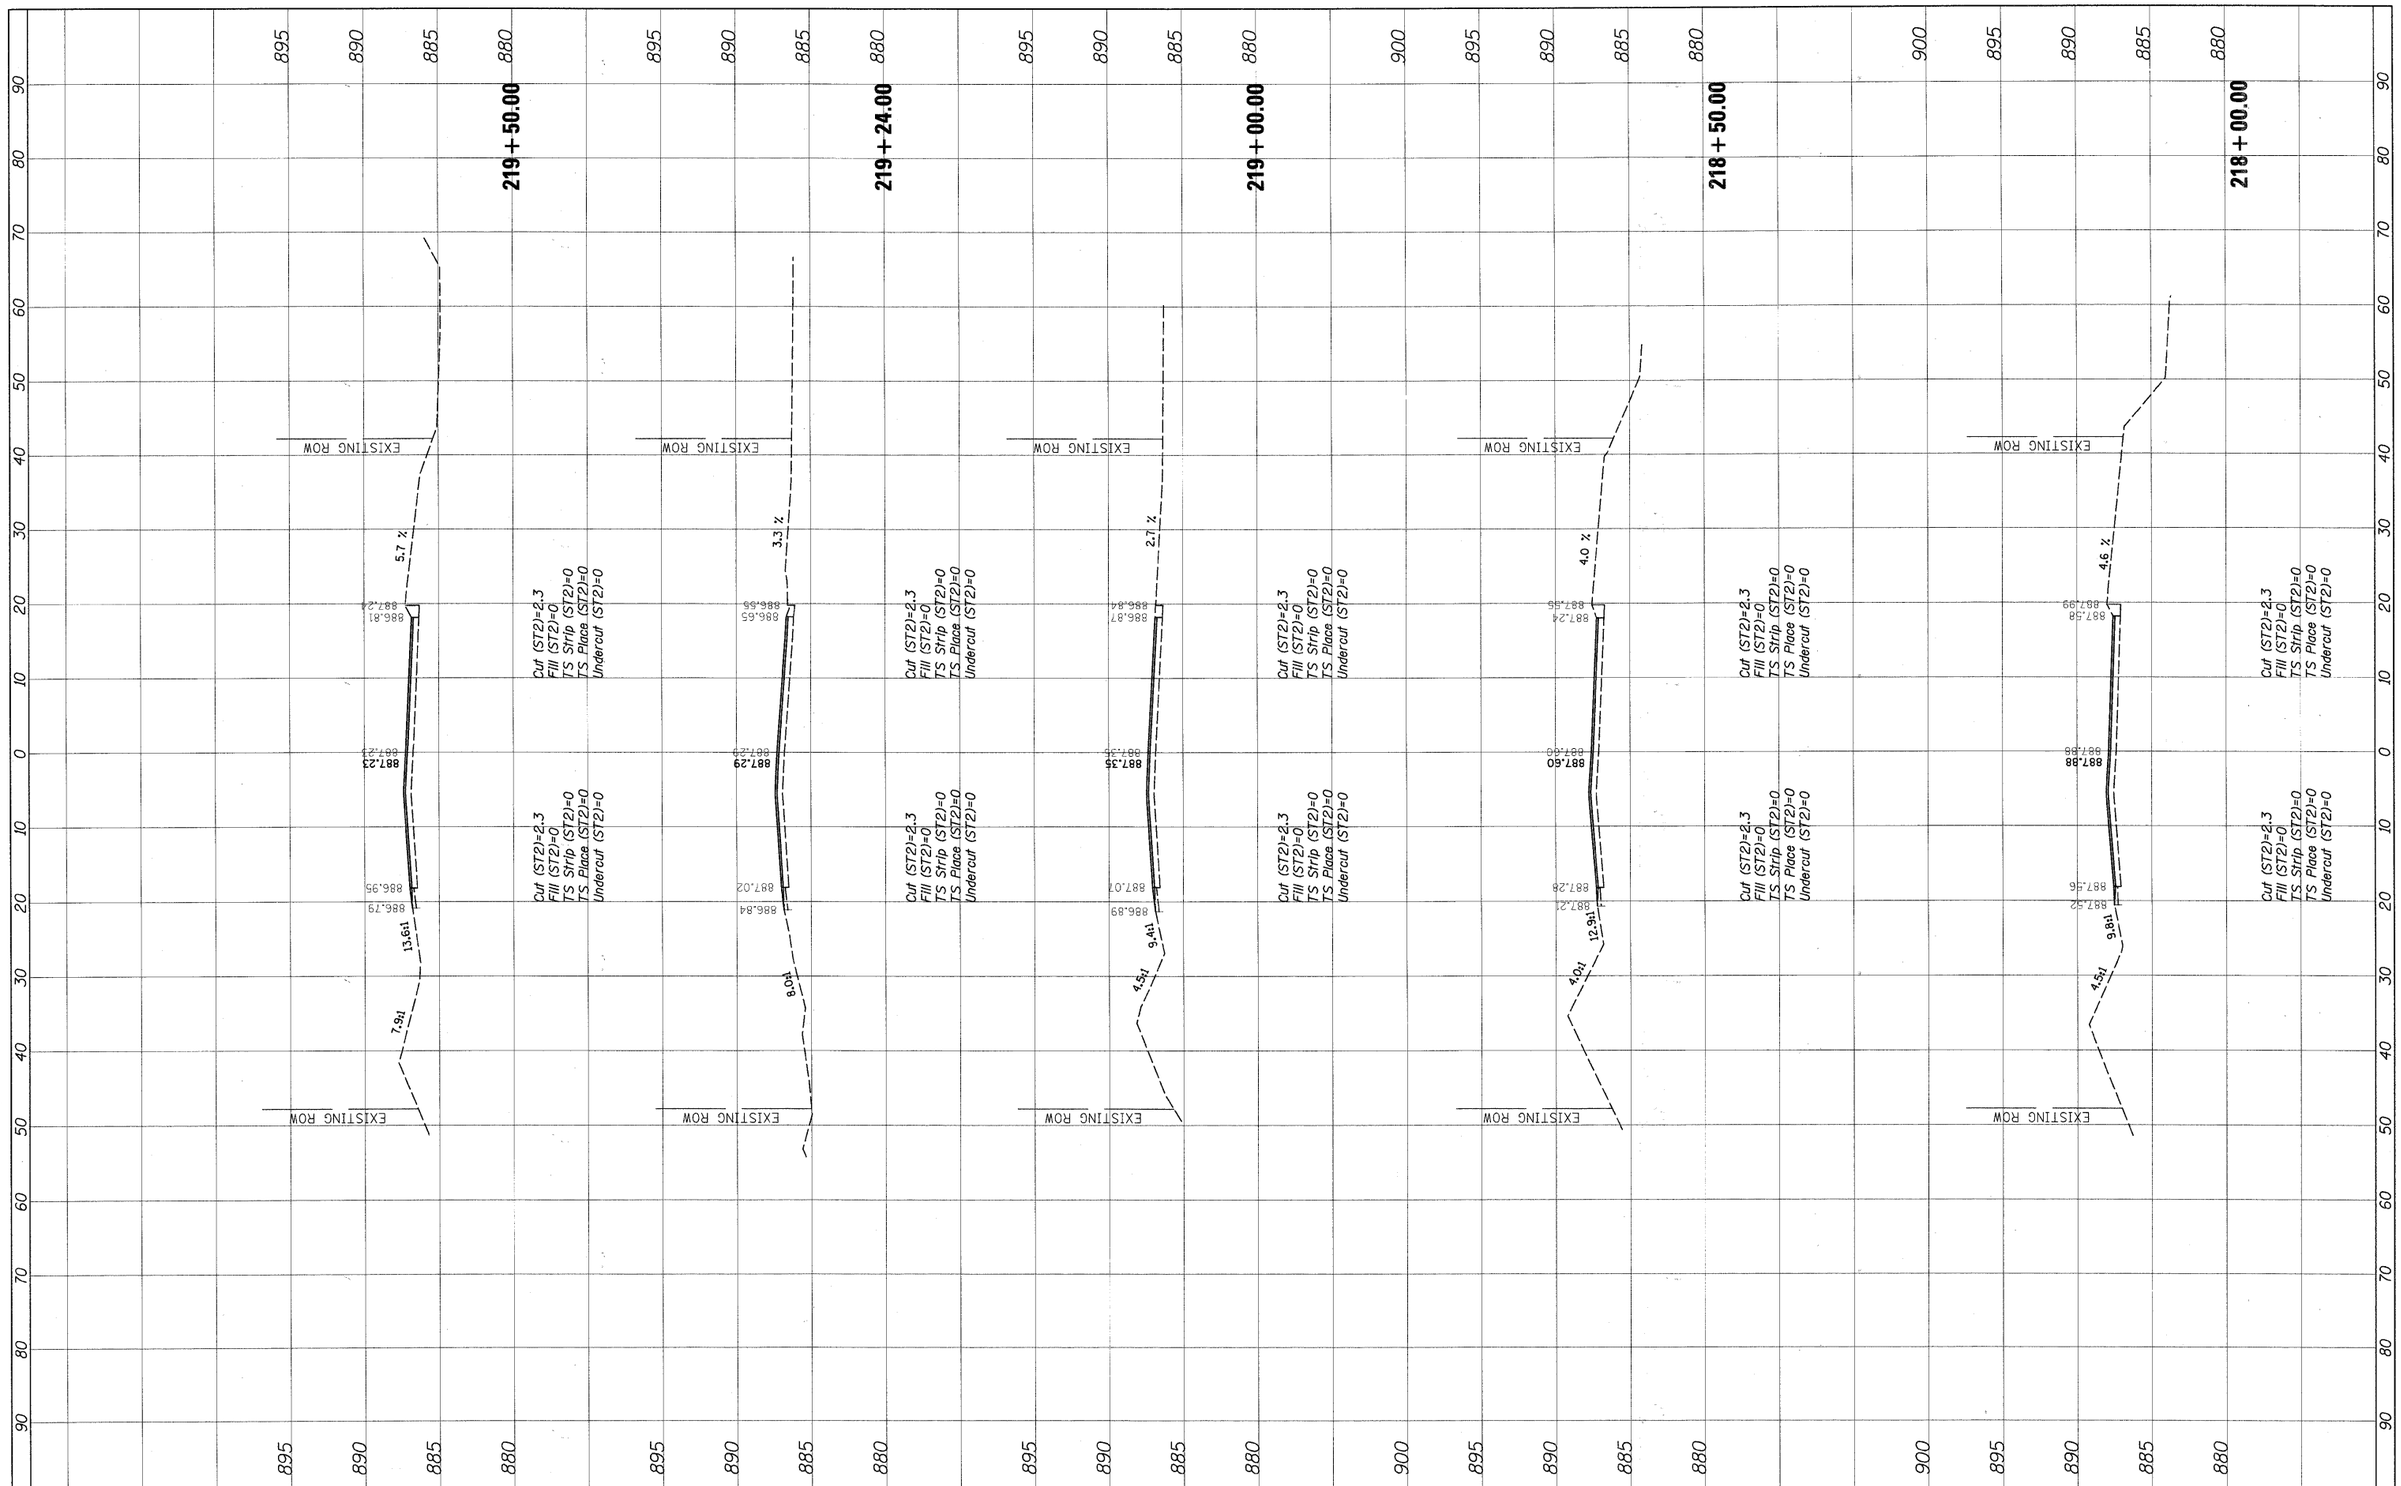

FINAL SURVEY	BY	DATE
SURVEYED		
PLOTTED		
TEMPLATE		
AREAS		
AREAS CHECKED		
NOTE BOOK NO.		

ORIGINAL SURVEY	BY	DATE
SURVEYED		
PLOTTED		
TEMPLATE		
AREAS		
AREAS CHECKED		
NOTE BOOK NO.		

10'

FILE NAME = N:\CRYSTALLAKE\100316\C1v11\XS100316.sht	USER NAME = MWORMAN	DESIGNED -	REVISED -
		DRAWN -	REVISED -
	PLOT SCALE = 10'	CHECKED -	REVISED -
	PLOT DATE = 1/5/2011	DATE -	REVISED -

STATE OF ILLINOIS
DEPARTMENT OF TRANSPORTATION

CROSS SECTIONS
PINGREE ROAD

SCALE: 10H 5V | SHEET NO. 3 OF 15 SHEETS | STA. 218+00.00 TO STA. 219+50.00

F.A.U. RTE.	SECTION	COUNTY	TOTAL SHEETS	SHEET NO.
126	08-00107-00-FP	McHENRY	50	36
		CONTRACT NO.		
		ILLINOIS FED. AID PROJECT		