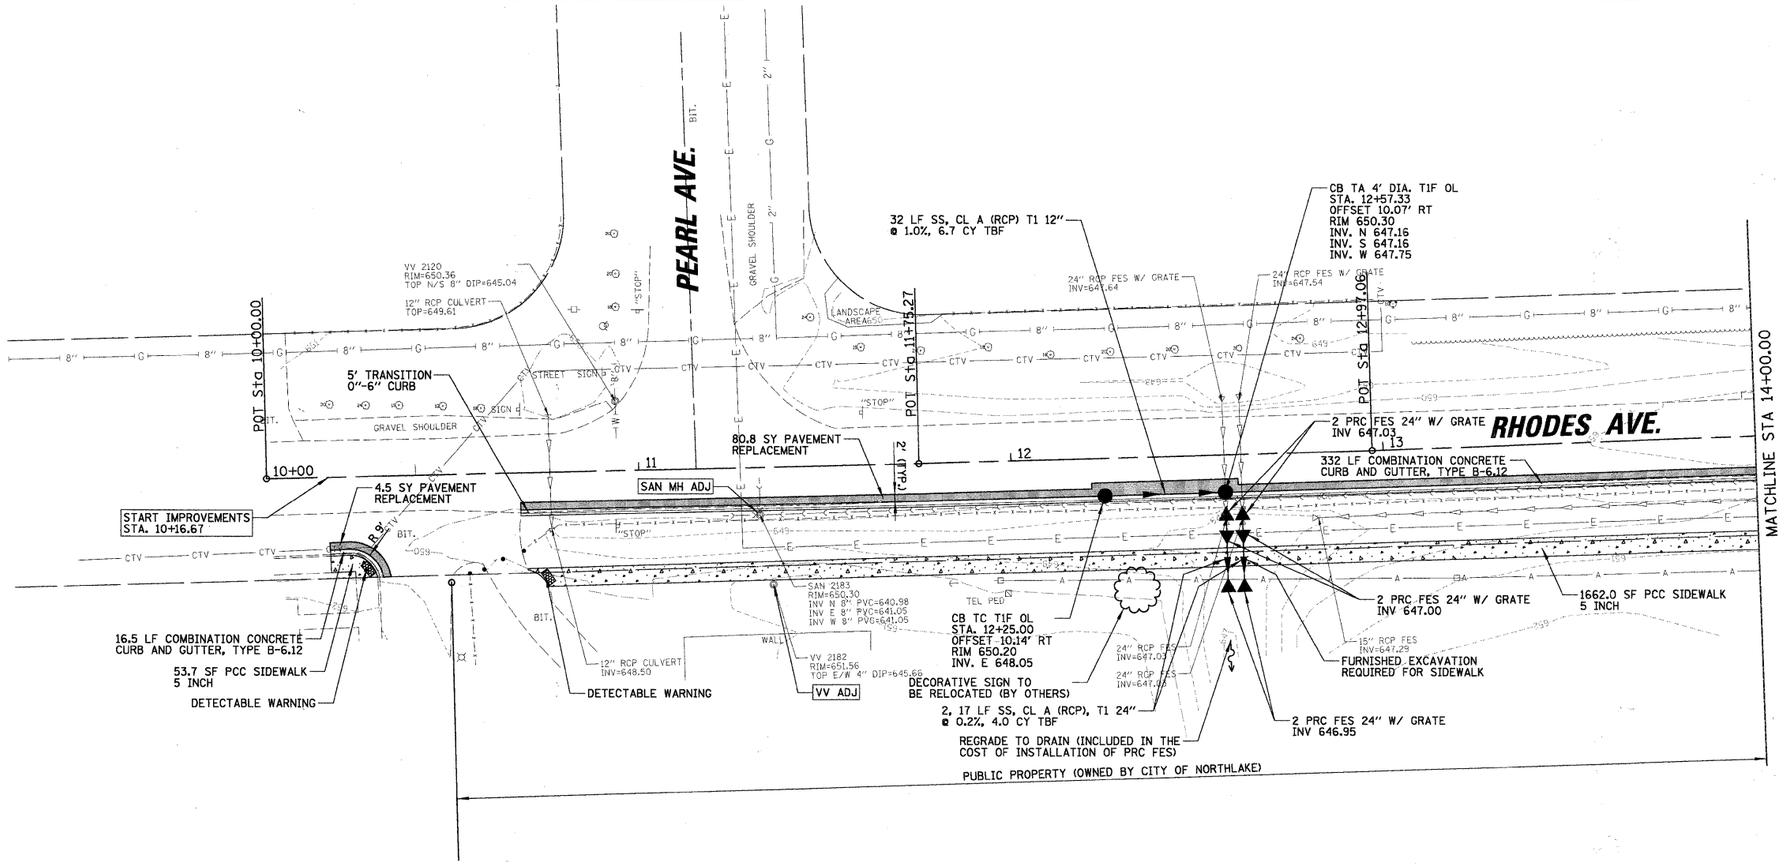

SCALE 1" = 20'

LEGEND:

- COMBINATION CONCRETE CURB AND GUTTER, TYPE B-6.12
- PORTLAND CEMENT CONCRETE SIDEWALK, 5 INCH
- ASPHALT DRIVEWAY REPLACEMENT
  - HOT-MIX ASPHALT SURFACE COURSE, MIX "C", N50, 3"
  - AGGREGATE BASE COURSE, TYPE B, 6"
- PCC DRIVEWAY REPLACEMENT
  - PORTLAND CEMENT CONCRETE PAVEMENT, 7"
  - AGGREGATE BASE COURSE, TYPE B, 3"
- PAVEMENT REPLACEMENT
  - HOT-MIX ASPHALT SURFACE COURSE, MIX "C", N50, 1 1/2"
  - CONTROLLED LOW-STRENGTH MATERIAL, 10"
- PAVEMENT RECONSTRUCTION
  - HOT-MIX ASPHALT SURFACE COURSE, MIX "C", N50, 1 1/2"
  - HOT-MIX ASPHALT BINDER COURSE, IL-19.0, N50, 3 1/2"
  - AGGREGATE BASE COURSE, TYPE B, 8"

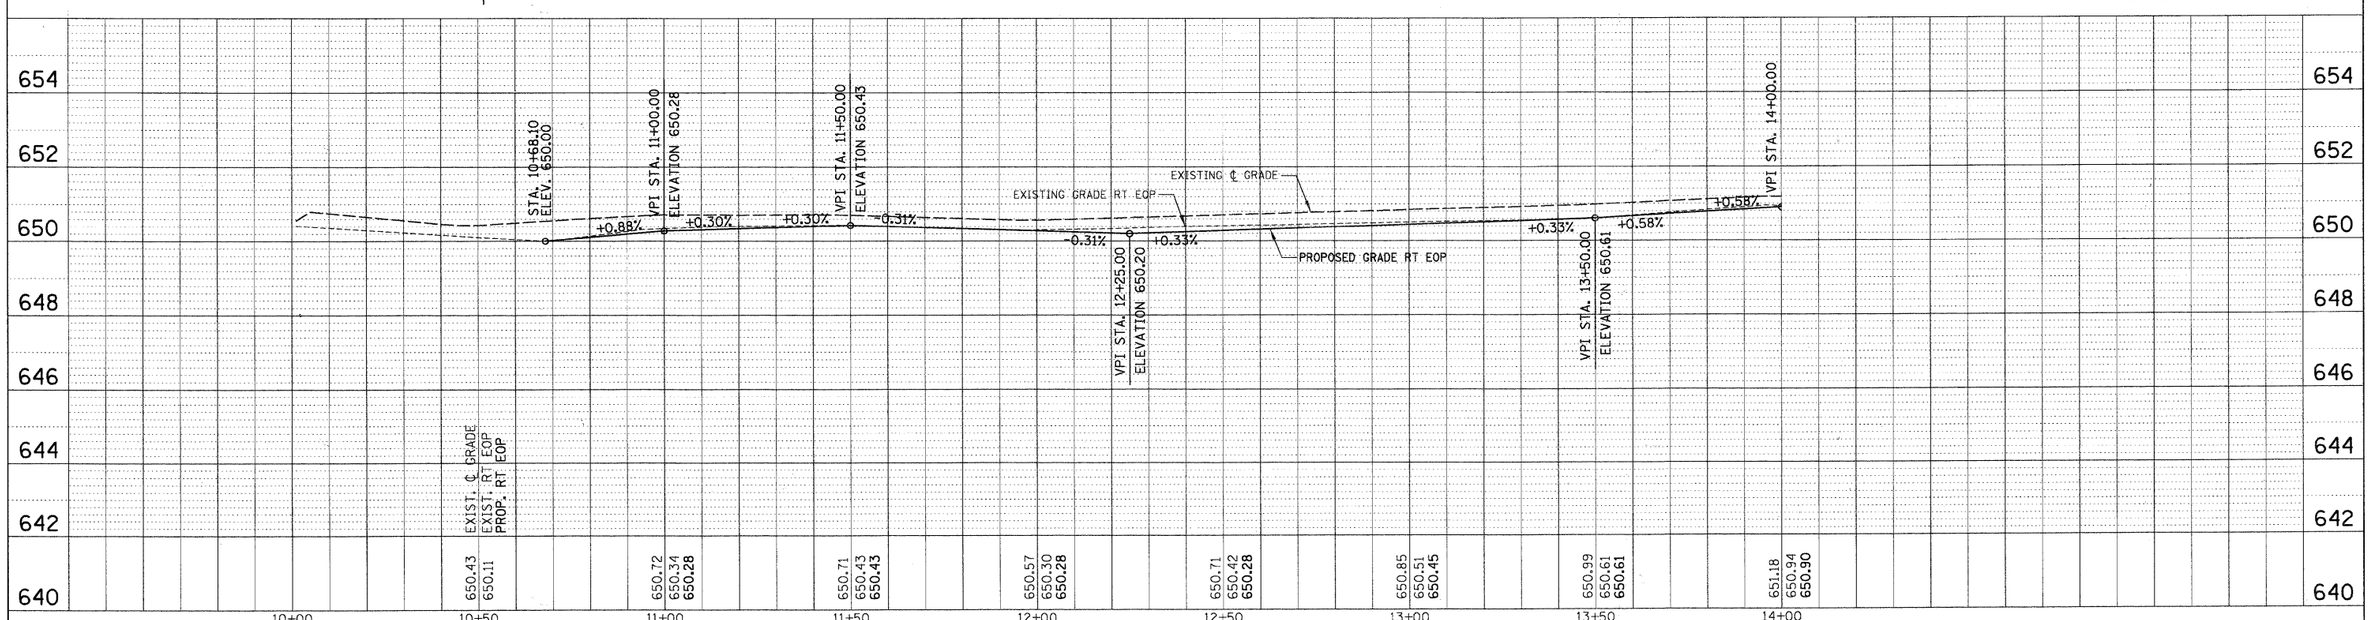

FILE NAME = N:\NORTHLAKE\940032DC107\Civil\rppl_dc107.dgn	USER NAME = EDTODA	DESIGNED - AMP	REVISED -
		DRAWN - EDT	REVISED -
	PLOT SCALE = 20'	CHECKED - MEW	REVISED -
	PLOT DATE = 2/8/2011	DATE - 02/08/11	REVISED -

STATE OF ILLINOIS
DEPARTMENT OF TRANSPORTATION

PROPOSED ROADWAY PLAN AND PROFILE

SCALE: 20' | SHEET NO. OF SHEETS | STA. 10+00.00 TO STA. 15+50.00

F.A. RTE.	SECTION	COUNTY	TOTAL SHEETS	SHEET NO.
----	10-00074-00-SW	COOK	22	8

CONTRACT NO. 63559

ILLINOIS FED. AID PROJECT

PLAN: SURVEYED / PLOTTED / ALIGNMENT CHECKED / RT. OF WAY MONUMENTED / CADD FILE NAME / NOTE BOOK / NO. / BY / DATE

PROFILE: SURVEYED / PLOTTED / GRADES CHECKED / RT. OF WAY MONUMENTED / STRUCTURE NOTATIONS CHKD / NOTE BOOK / NO. / BY / DATE