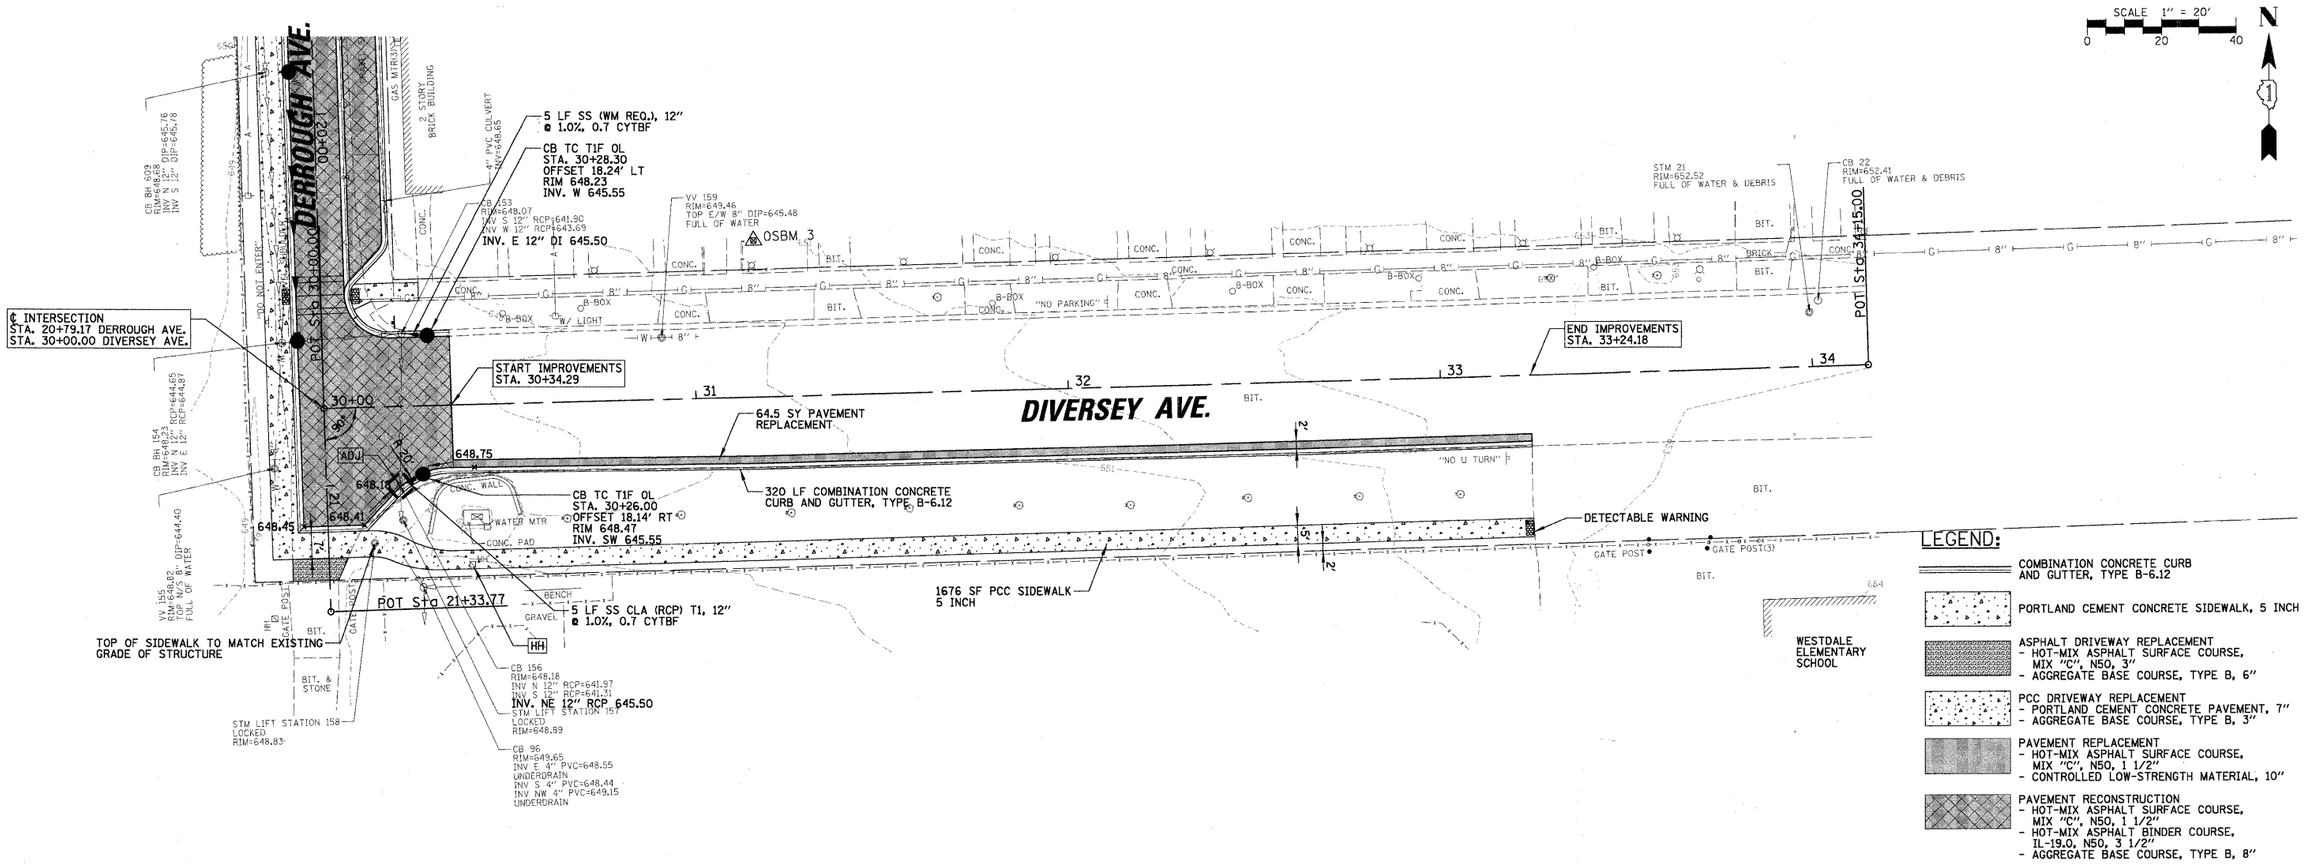

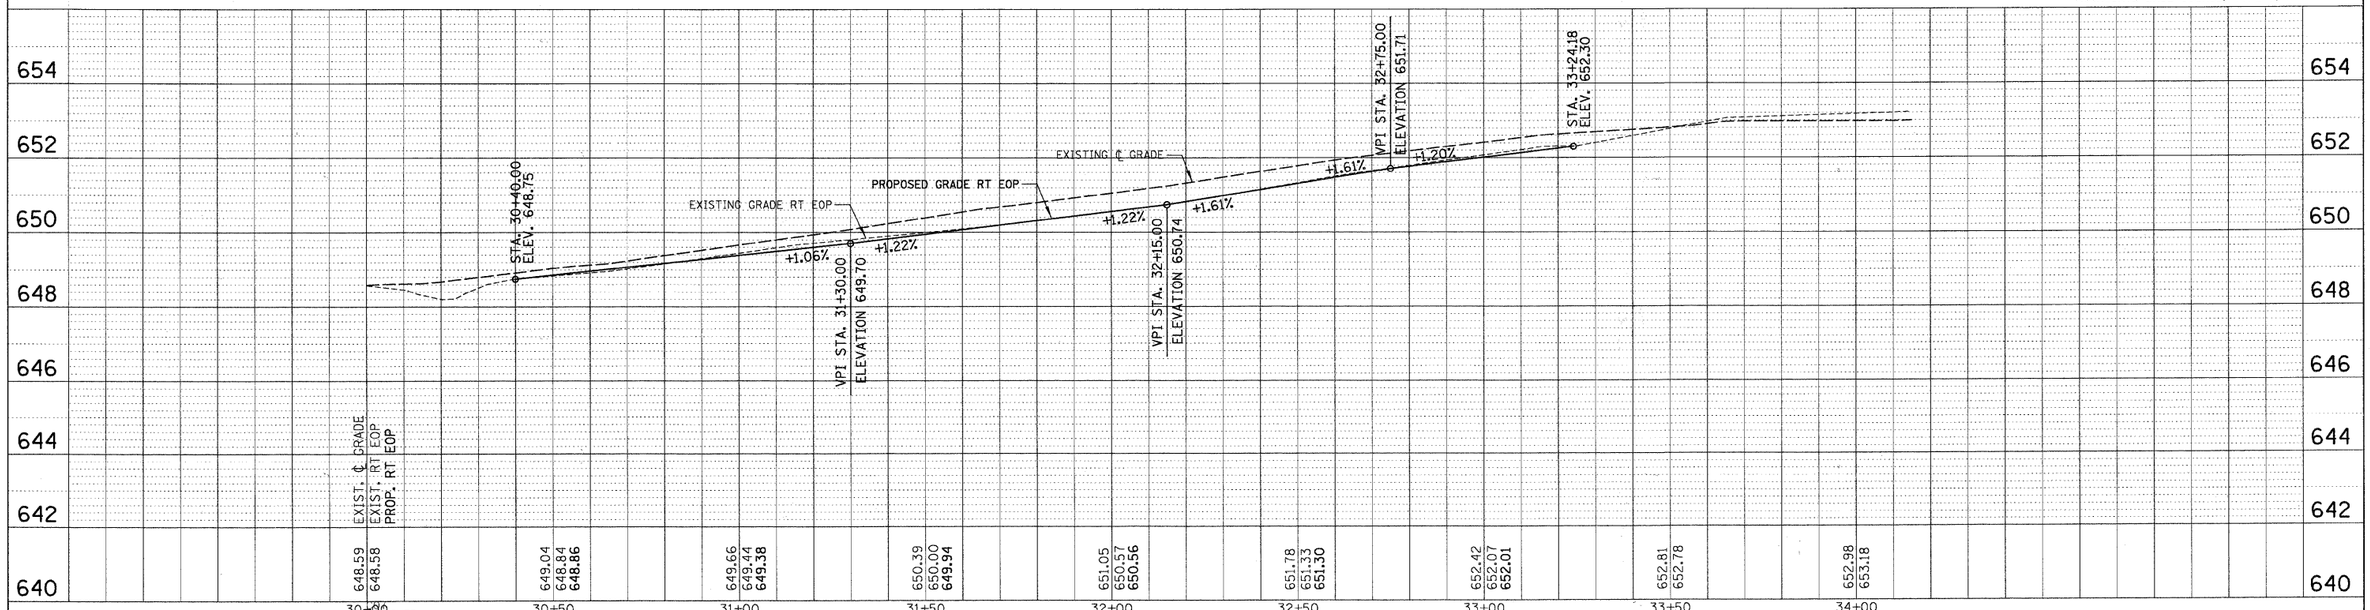

FILE NAME = N:\NORTHLAKE\940032DC107\Civil\rpp4_dc107.sht	USER NAME = EDTODA	DESIGNED - AMP	REVISED -
		DRAWN - EDT	REVISED -
	PLOT SCALE = 20'	CHECKED - MEW	REVISED -
	PLOT DATE = 2/8/2011	DATE - 02/08/11	REVISED -

STATE OF ILLINOIS
DEPARTMENT OF TRANSPORTATION

PROPOSED ROADWAY PLAN AND PROFILE

SCALE: 20' | SHEET NO. OF SHEETS | STA. 20+00.00 TO STA. 24+92.22

F.A. RTE.	SECTION	COUNTY	TOTAL SHEETS	SHEET NO.
----	10-00074-00-SW	COOK	22	11

CONTRACT NO. 63559

ILLINOIS FED. AID PROJECT

PLAN: SURVEYED / PLOTTED / ALIGNMENT CHECKED / BY / DATE / NOTE BOOK / NO. / CADD FILE NAME

PROFILE: SURVEYED / PLOTTED / GRADES CHECKED / BY / DATE / NOTE BOOK / NO. / STRUCTURE NOTATIONS CHKD