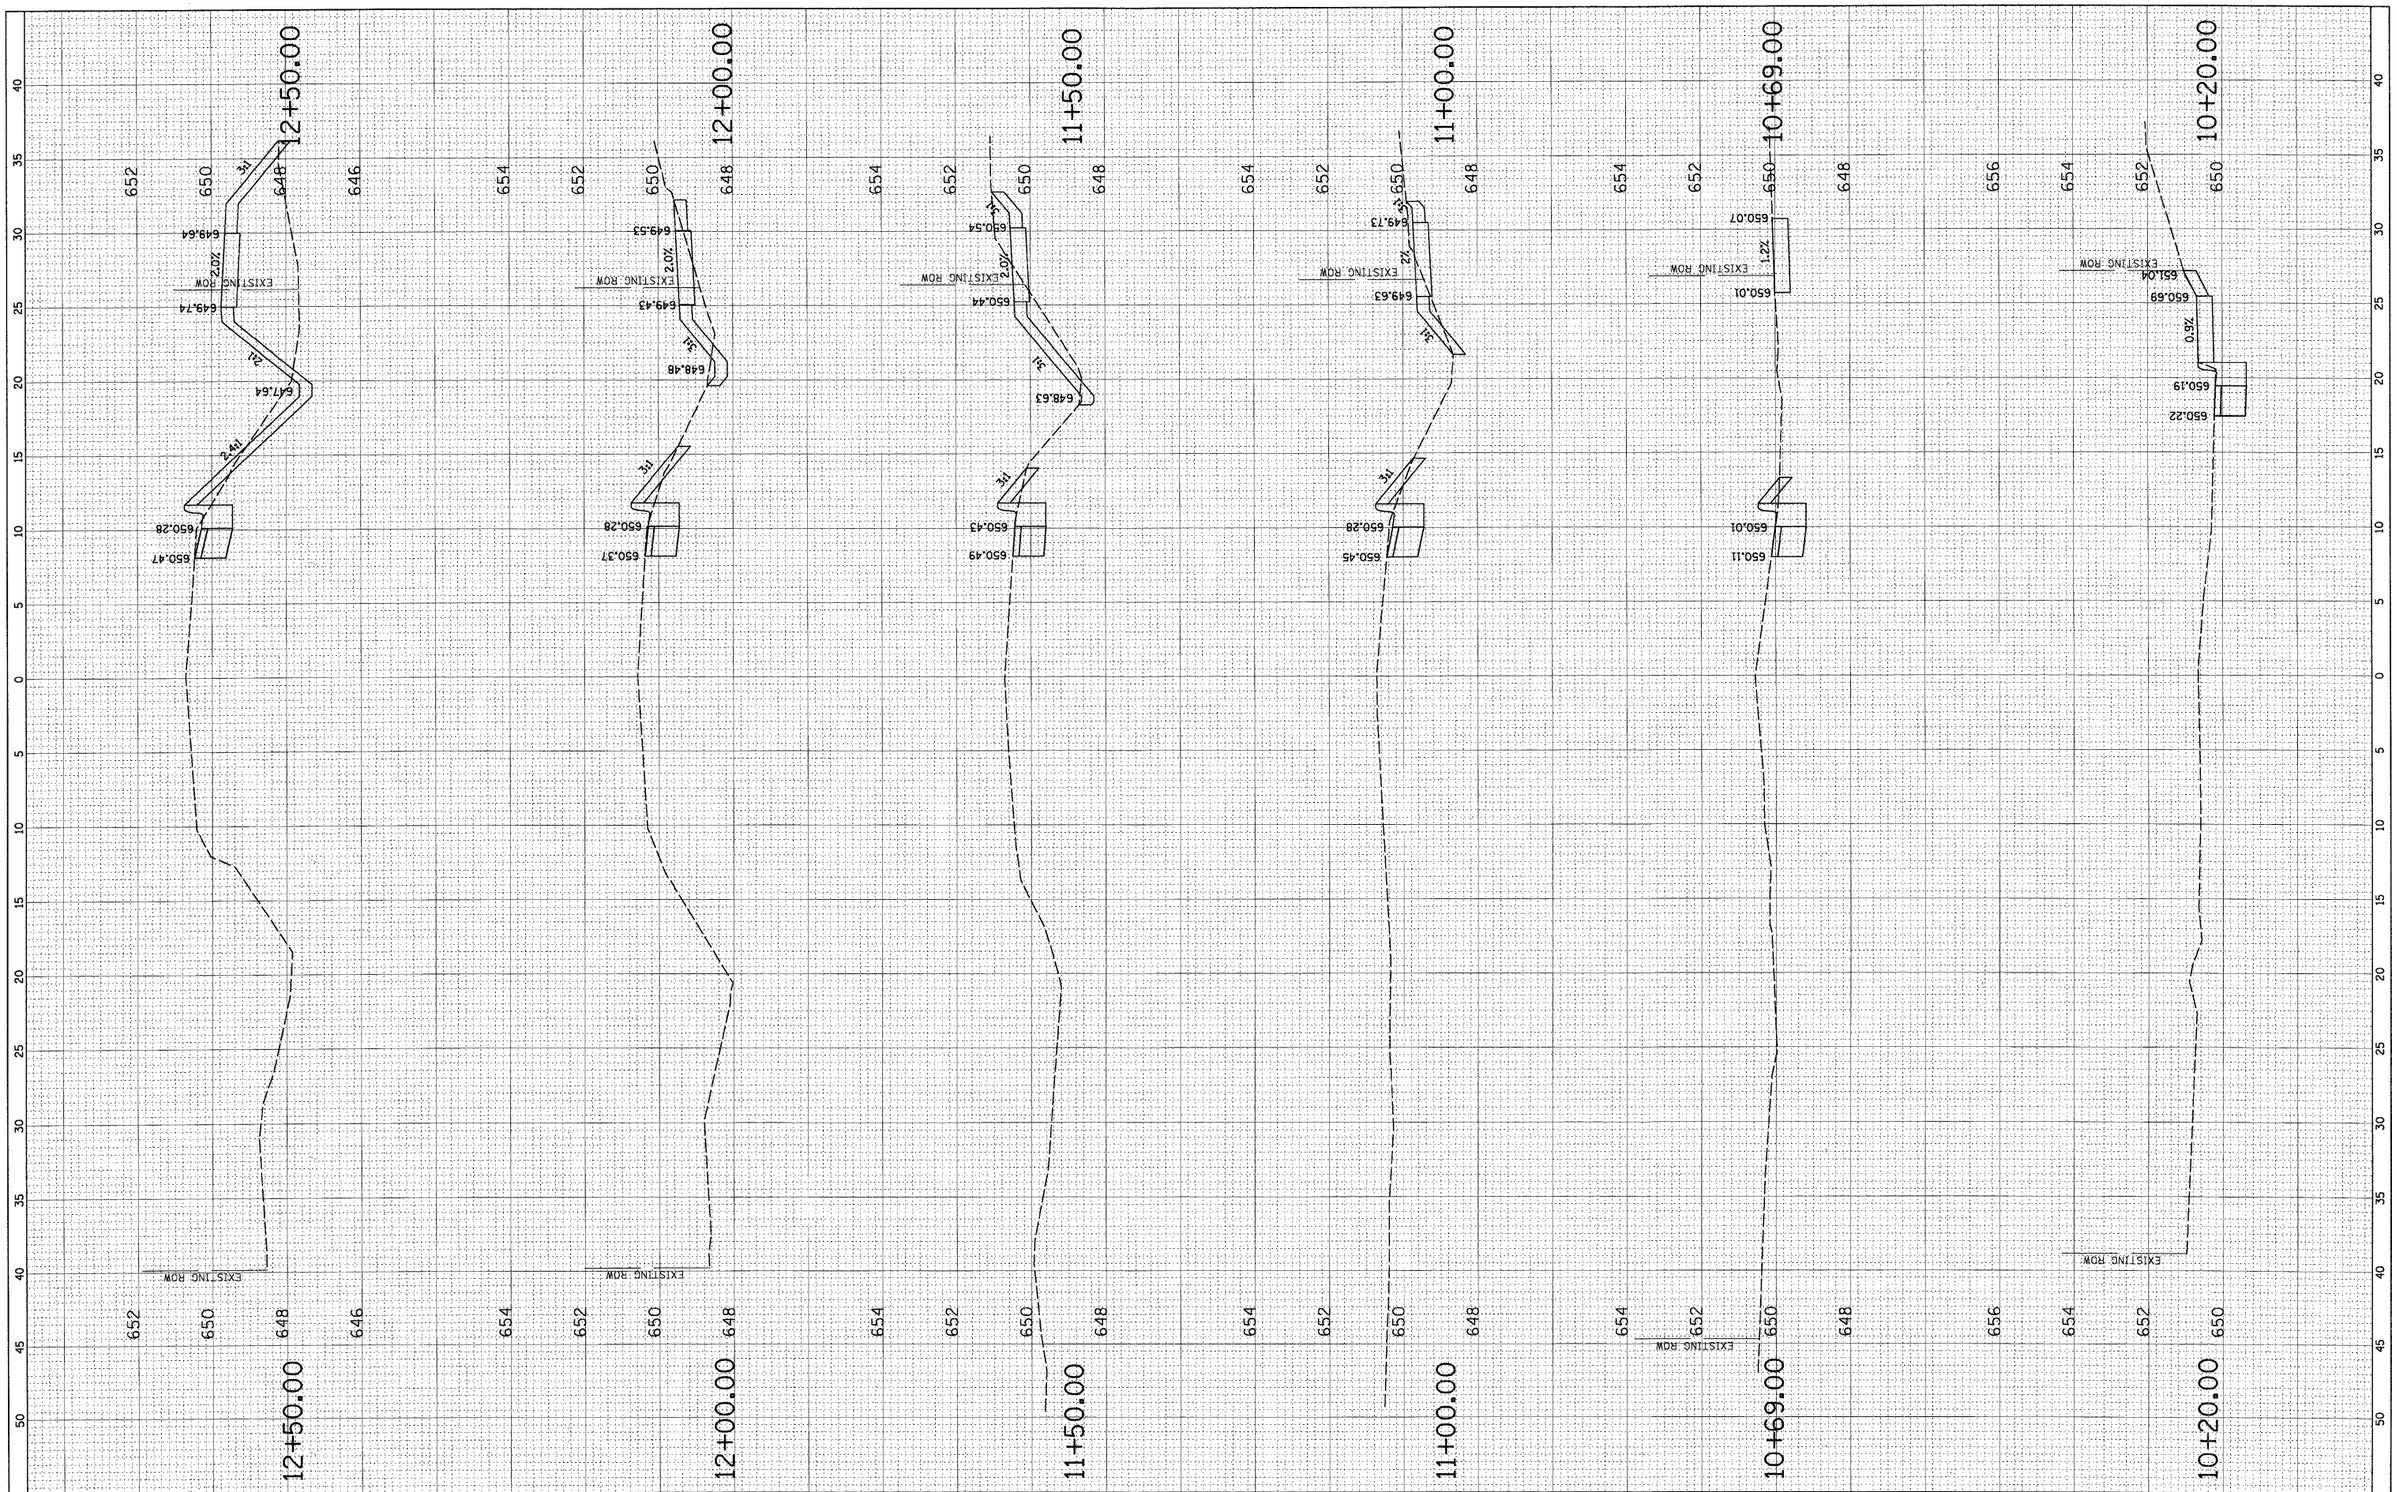

FINAL SURVEY	SURVEYED	BY	DATE
NOTE BOOK	PLOTTED		
NO.	TEMPLATE		
	AREAS		
	AREAS CHECKED		

ORIGINAL SURVEY	SURVEYED	BY	DATE
NOTE BOOK	PLOTTED		
NO.	TEMPLATE		
	AREAS		
	AREAS CHECKED		

FILE NAME = N:\NORTHLAKE\940032DC107\Civil\lay_dc107_10.sht	USER NAME = EDTODA	DESIGNED - AMP	REVISED -
		DRAWN - EDT	REVISED -
	PLOT SCALE = 5'	CHECKED - MEW	REVISED -
	PLOT DATE = 2/8/2011	DATE - 02/08/11	REVISED -

STATE OF ILLINOIS
DEPARTMENT OF TRANSPORTATION

CROSS SECTIONS
RHODES AVENUE AND DERROUGH AVENUE

SCALE: | SHEET NO. OF SHEETS | STA. 10+00.00 TO STA. 24+92.22

F.A. RTE.	SECTION	COUNTY	TOTAL SHEETS	SHEET NO.
----	10-00074-00-SW	COOK	22	17
		CONTRACT NO. 63559		
	ILLINOIS FED. AID PROJECT			