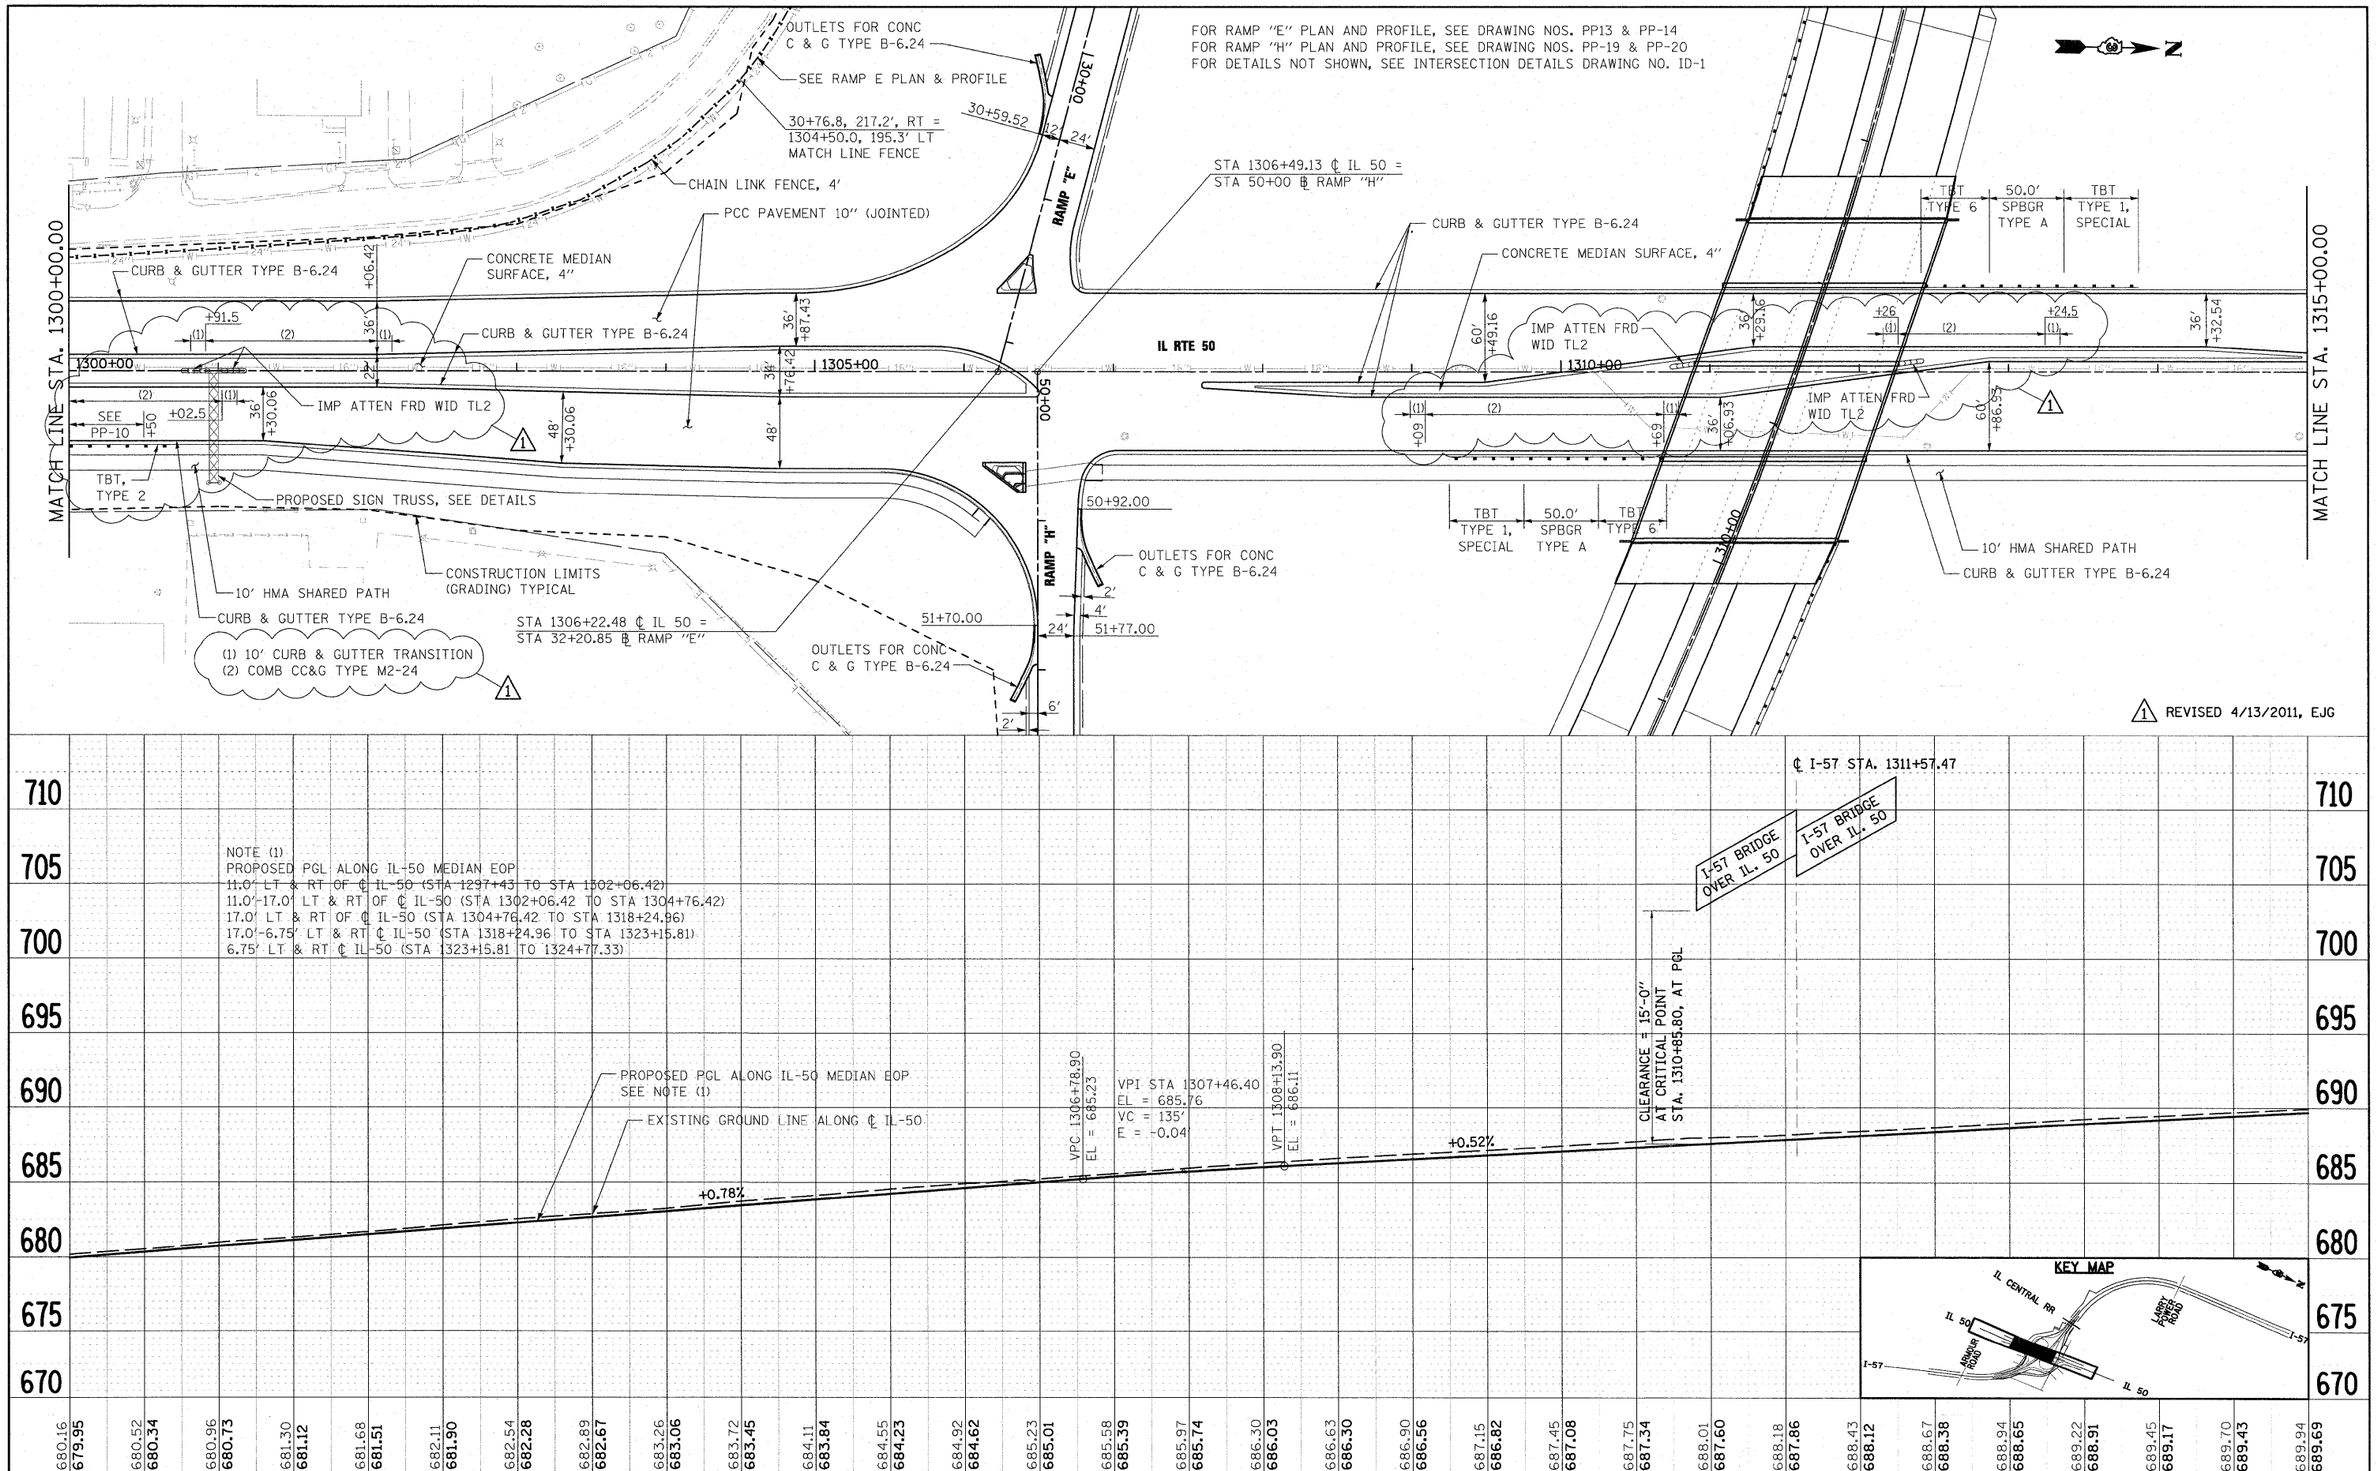

FILE NAME = I:\Dgn\sheets\pp011.cgn	USER NAME = EricG	DESIGNED - JTF	REVISED -	STATE OF ILLINOIS DEPARTMENT OF TRANSPORTATION	IL 50 PROPOSED PLAN AND PROFILE	F.A.I RTE. 57	SECTION (46-2) I, HBR, VBR	COUNTY KANKAKEE	TOTAL SHEETS 558	SHEET NO. 61
		DRAWN - JTF	REVISED -					CONTRACT NO. 66409		
	PLOT SCALE = 1:50	CHECKED - EJG	REVISED -		SCALE: SHEET NO. OF SHEETS STA. TO STA.	FED. ROAD DIST. NO. 3	ILLINOIS	FED. AID PROJECT		
	PLOT DATE = 4/14/2011	DATE - 12/17/10	REVISED							

PLAN: NOTE BOOK NO. ___ SURVEYED / PLOTTED / ALIGNMENT CHECKED / RT. OF WAY CHECKED / CADD FILE NAME / BY / DATE

PROFILE: NOTE BOOK NO. ___ SURVEYED / PLOTTED / GRADES CHECKED / B.M. NOTED / STRUCTURE NOTATNS CHKD / BY / DATE