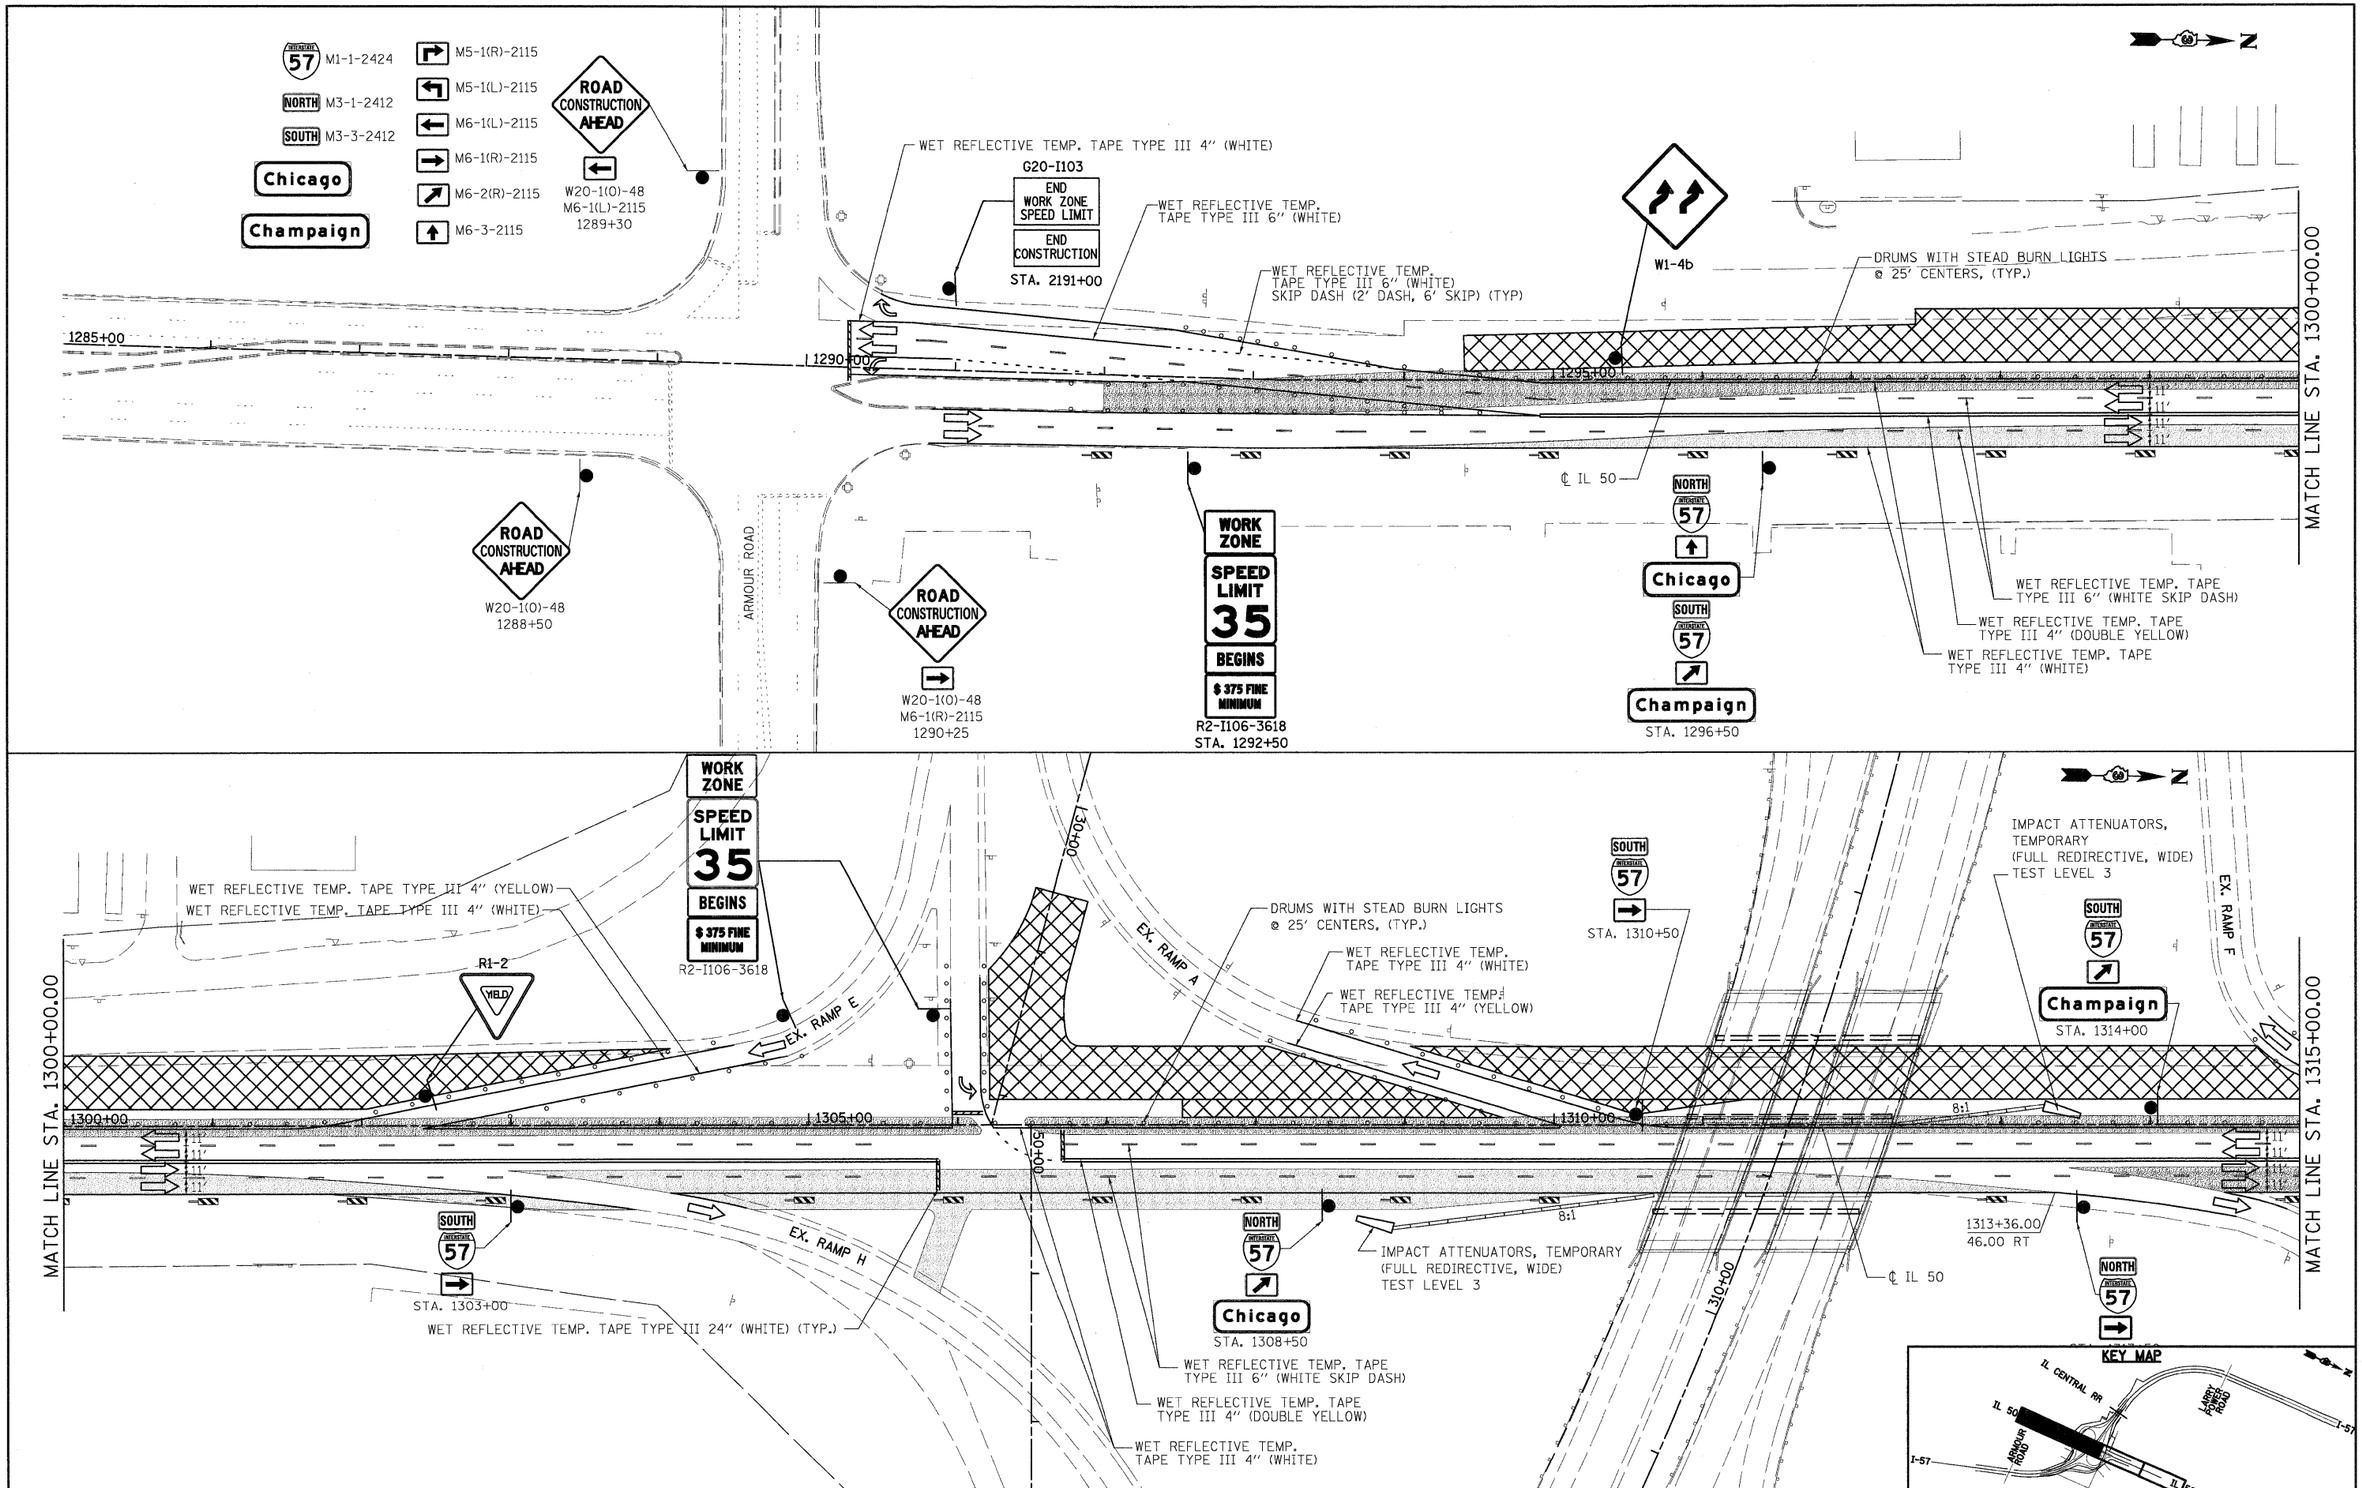

FILE NAME = I:\Dgn\sheets\mt131.dgn	USER NAME = EricG	DESIGNED -	REVISED -	STATE OF ILLINOIS DEPARTMENT OF TRANSPORTATION	MAINTENANCE OF TRAFFIC - STAGE C	F.A.I RTE. 57	SECTION (46-2) I, HBR, VBR	COUNTY KANKAKEE	TOTAL SHEETS 558	SHEET NO. 106
		DRAWN -	REVISED -					CONTRACT NO. 66409		
	PLOT SCALE = 1:50	CHECKED -	REVISED -		SCALE: SHEET NO. OF SHEETS STA. TO STA.	FED. ROAD DIST. NO. 3	ILLINOIS	FED. AID PROJECT		
	PLOT DATE = 12/22/2010	DATE - 12/17/10	REVISED -							