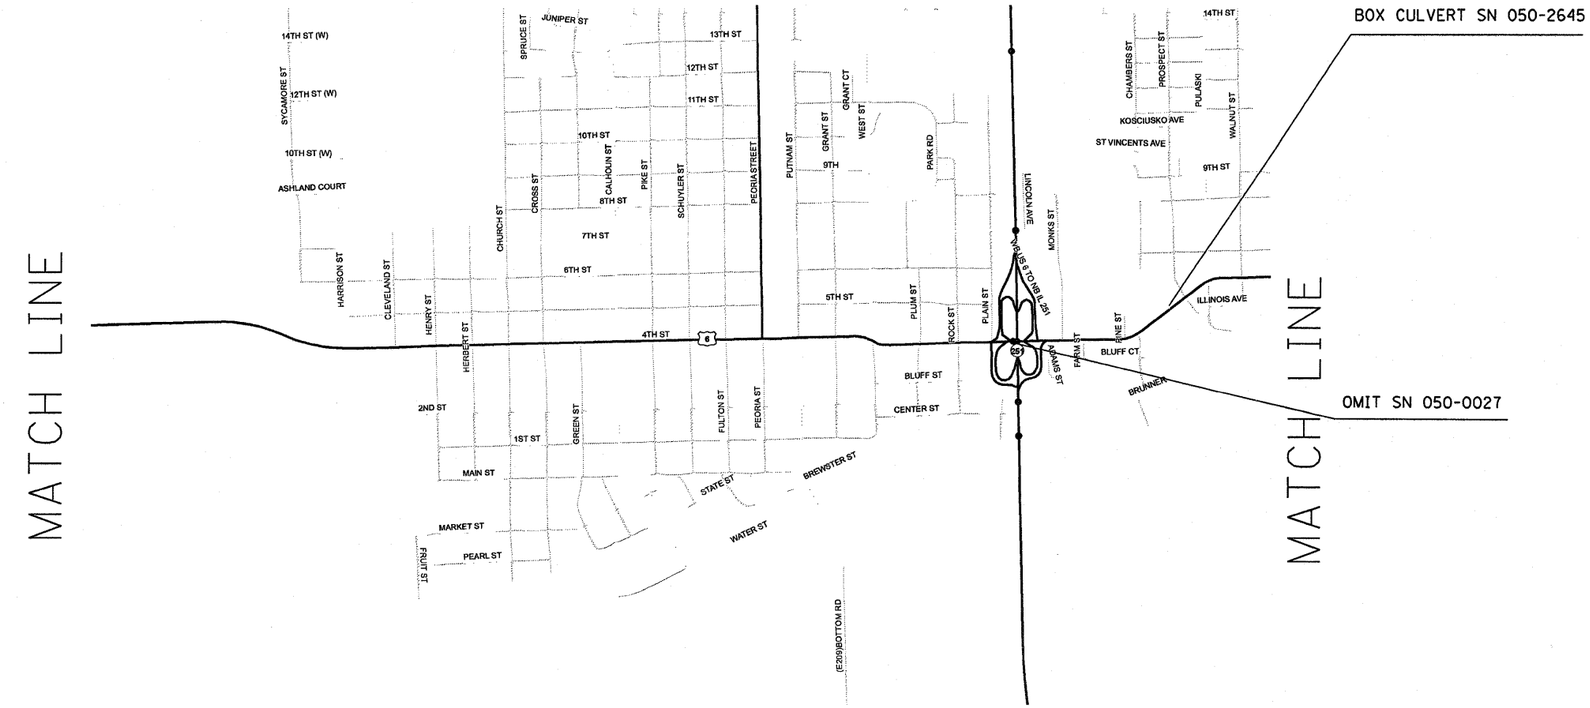

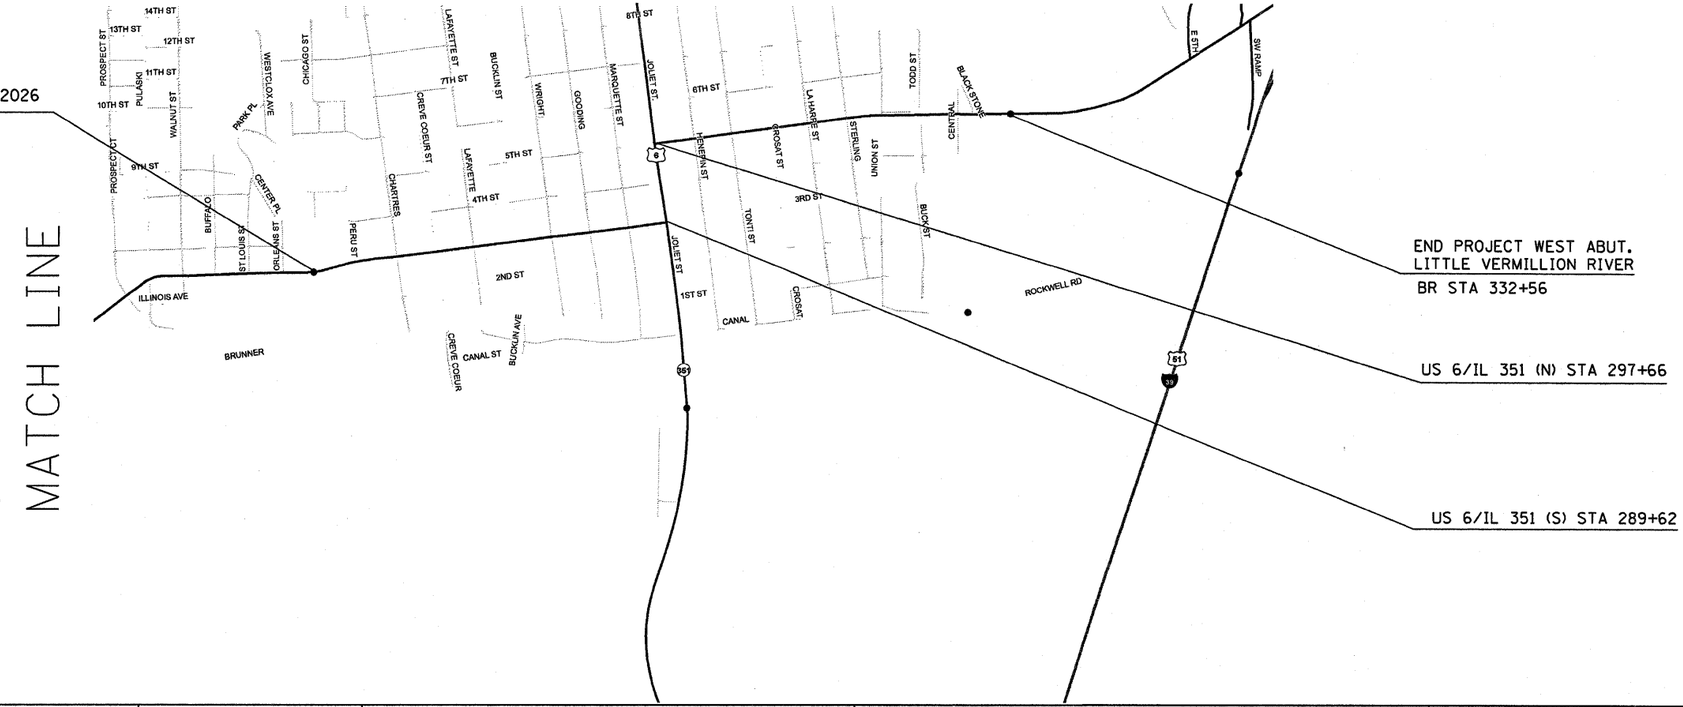

FILE NAME = c:\pw_work\pwidot\braboypc\d0173862\d366A10-sht-details.dgn	USER NAME = braboypc	DESIGNED -	REVISED -
		DRAWN -	REVISED -
	PLOT SCALE = 50.0000 ' / IN.	CHECKED -	REVISED -
	PLOT DATE = Feb 10, 2011 - 04:43:32 PM	DATE -	REVISED -

STATE OF ILLINOIS
DEPARTMENT OF TRANSPORTATION

LOCATION MAP (PAGE 2 OF 2)

SCALE: | SHEET NO. OF SHEETS | STA. | TO STA.

F.A.P. RTE.	SECTION	COUNTY	TOTAL SHEETS	SHEET NO.
623	17RS-3; 33RS-5; (34R)RS	•	55	4
			CONTRACT NO. 66A10	
	ILLINOIS FED. AID PROJECT •BUREAU/LASALLE			