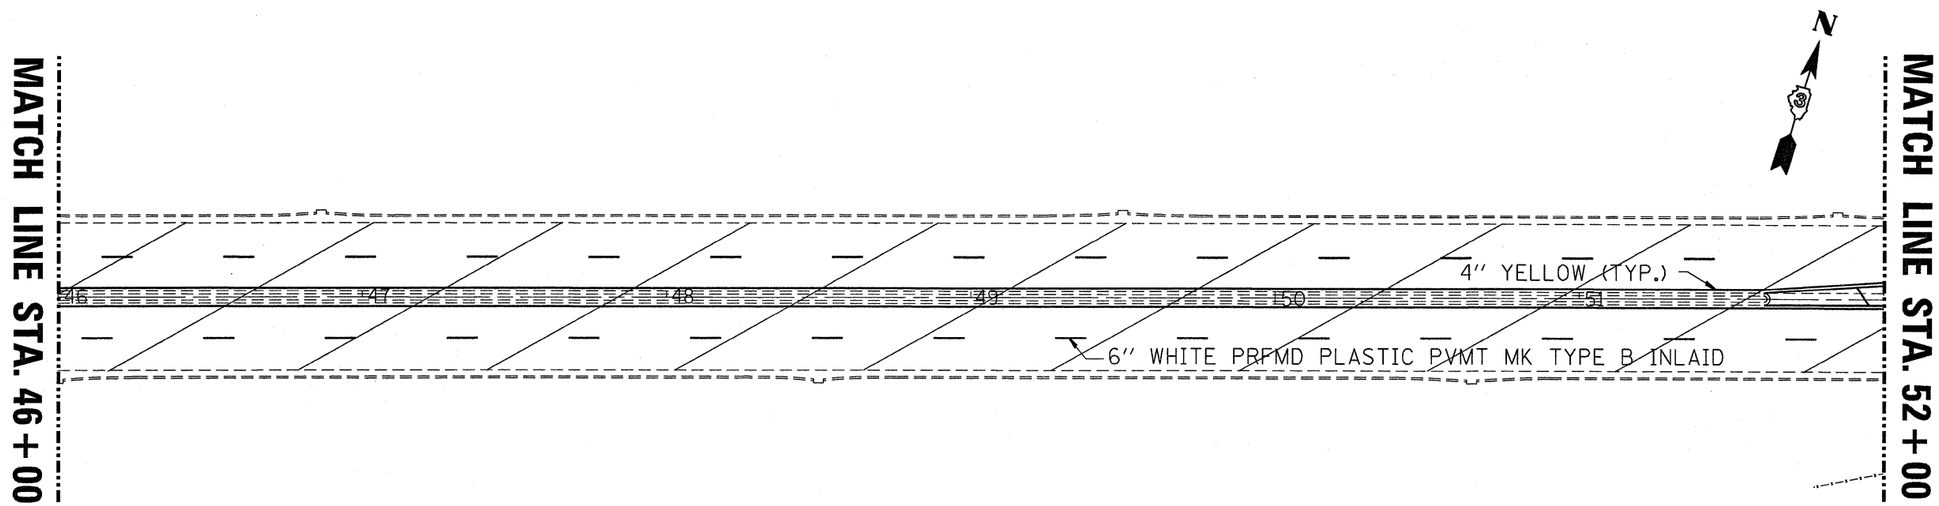

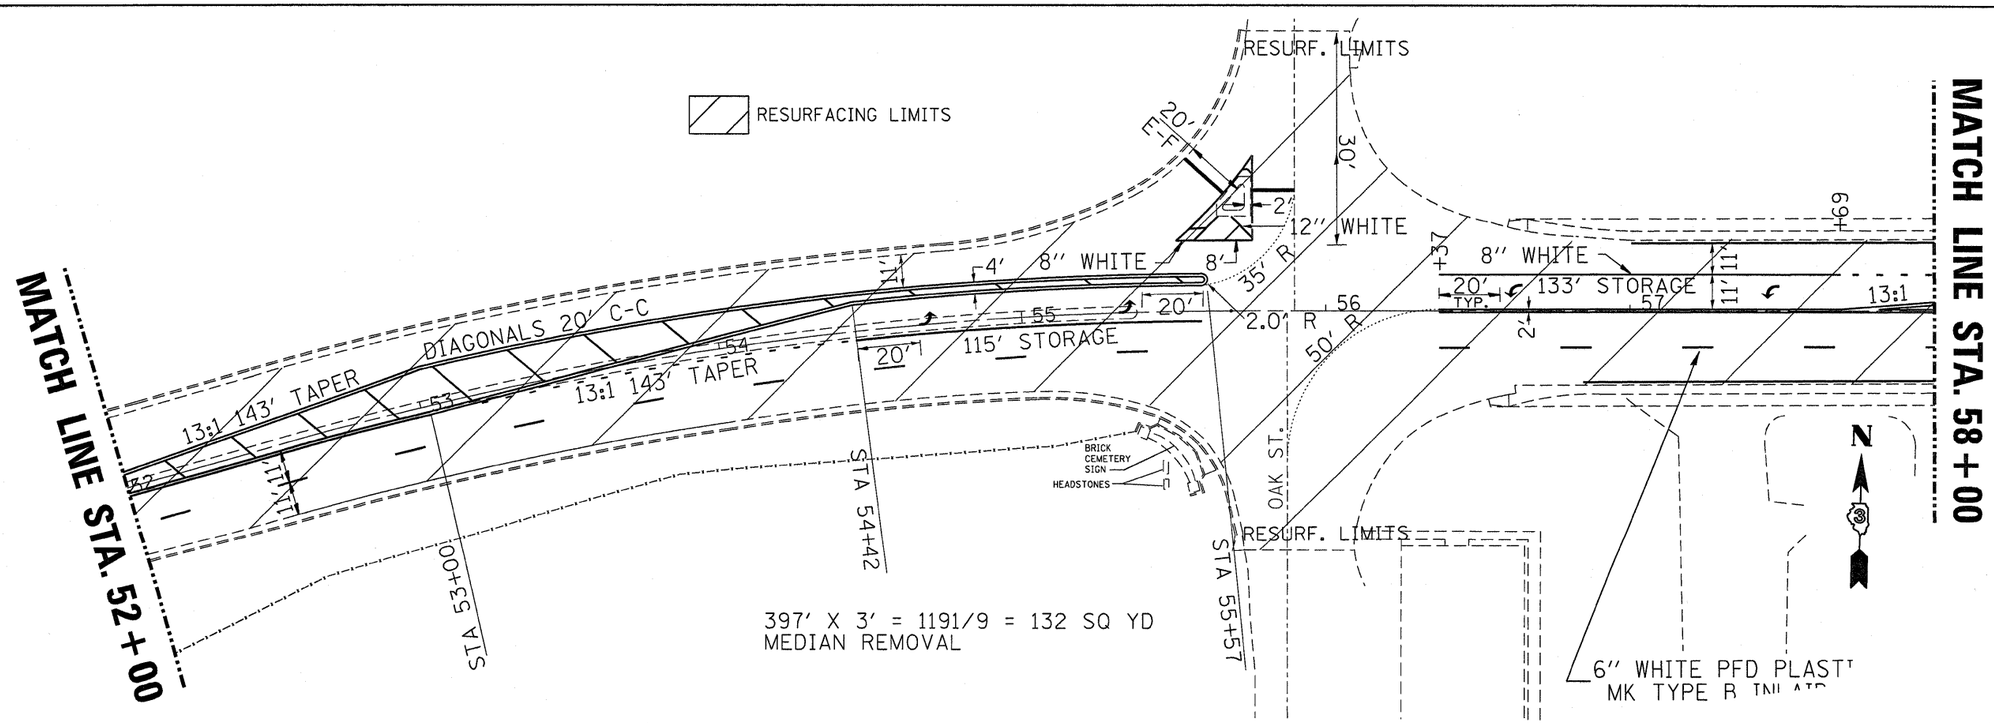

FILE NAME = c:\pw_work\pwidot\brabaypo\d0173862\sheets.dgn	USER NAME = brabaypo	DESIGNED -	REVISED -	STATE OF ILLINOIS DEPARTMENT OF TRANSPORTATION	PAVEMENT MARKINGS STA. 46+00 TO STA. 58+00	F.A.P. RTE. 623	SECTION 17RS-3; 33RS-5; (34R)RS	COUNTY •	TOTAL SHEETS 55	SHEET NO. 18
		DRAWN -	REVISED -							
	PLOT SCALE = 24.496 ' / IN.	CHECKED -	REVISED -					CONTRACT NO. 66A10		
	PLOT DATE = Feb 18, 2011 - 04:07:21 PM	DATE -	REVISED -		SCALE: SHEET NO. OF SHEETS STA. TO STA.			ILLINOIS FED. AID PROJECT		•BUREAU/LASALLE