| FINAL SURVEY | BY | DATE |
|---|---|---|
| SURVEYED | | |
| PLOTTED | | |
| TEMPLATE | | |
| NOTE BOOK | | |
| AREAS | | |
| NO. | AREAS CHECKED | |

| ORIGINAL SURVEY | BY | DATE |
|---|---|---|
| SURVEYED | | |
| PLOTTED | | |
| TEMPLATE | | |
| NOTE BOOK | | |
| AREAS | | |
| NO. | AREAS CHECKED | |

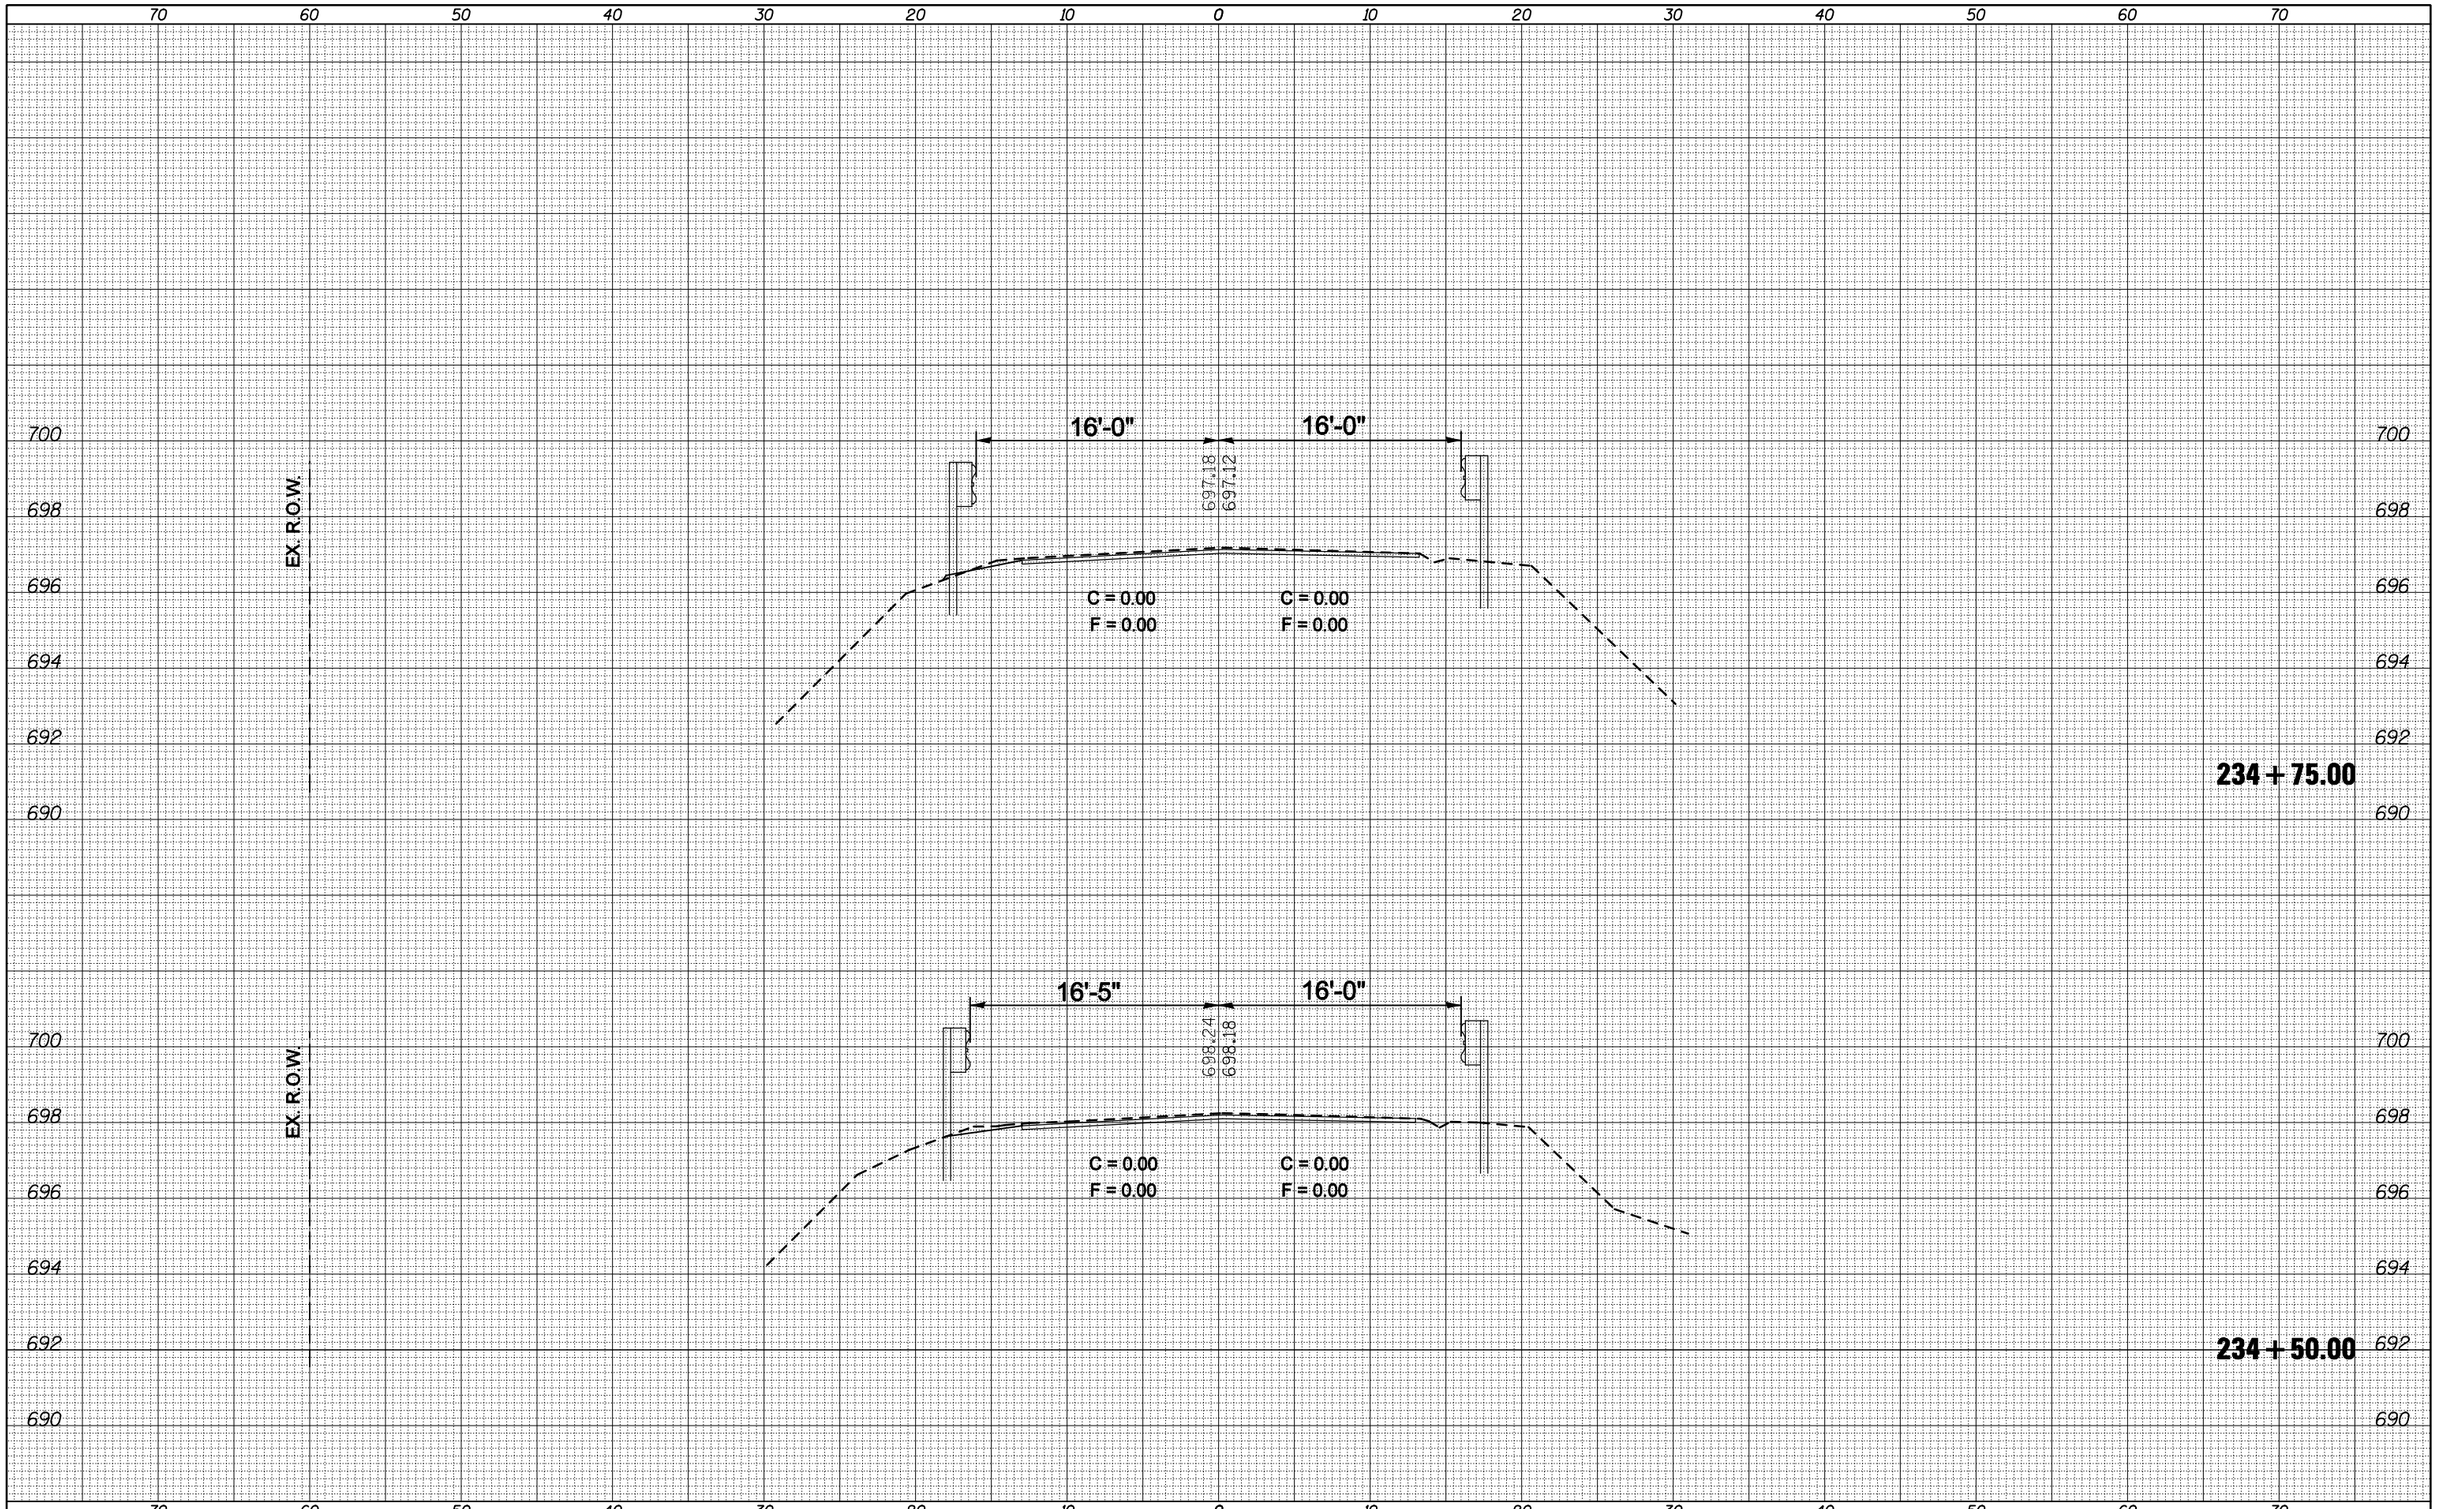


| | | | |
|---|---|---|---|
| FILE NAME = c:\pw_work\pwidot\oglebj\d0106513\D570660-sht-xs_233+50_238+00.dgn | USER NAME = oglebj | DESIGNED - | REVISED - |
| | | DRAWN - | REVISED - |
| | PLOT SCALE = 10.0000 ' / IN. | CHECKED - | REVISED - |
| | PLOT DATE = 2/3/2011 | DATE - | REVISED - |

**STATE OF ILLINOIS**
**DEPARTMENT OF TRANSPORTATION**

**CROSS SECTIONS**

SCALE: | SHEET NO. OF SHEETS | STA. 234+50.00 TO STA. 234+75.00

| F.A.P. RTE. | SECTION | COUNTY | TOTAL SHEETS | SHEET NO. |
|---|---|---|---|---|
| 721 | (113RS-4, 124RS) | DEWITT | 153 | 97 |
| | | CONTRACT NO. 70660 | | |
| | ILLINOIS FED. AID PROJECT | | | |