| FINAL SURVEY | NOTE BOOK | |
|---|---|---|
| | SURVEYED | |
| | PLOTTED | |
| | TEMPLATE | |
| | AREAS | |
| NO. | AREAS CHECKED | |

| BY | DATE |
|---|---|
| | |
| | |
| | |
| | |
| | |

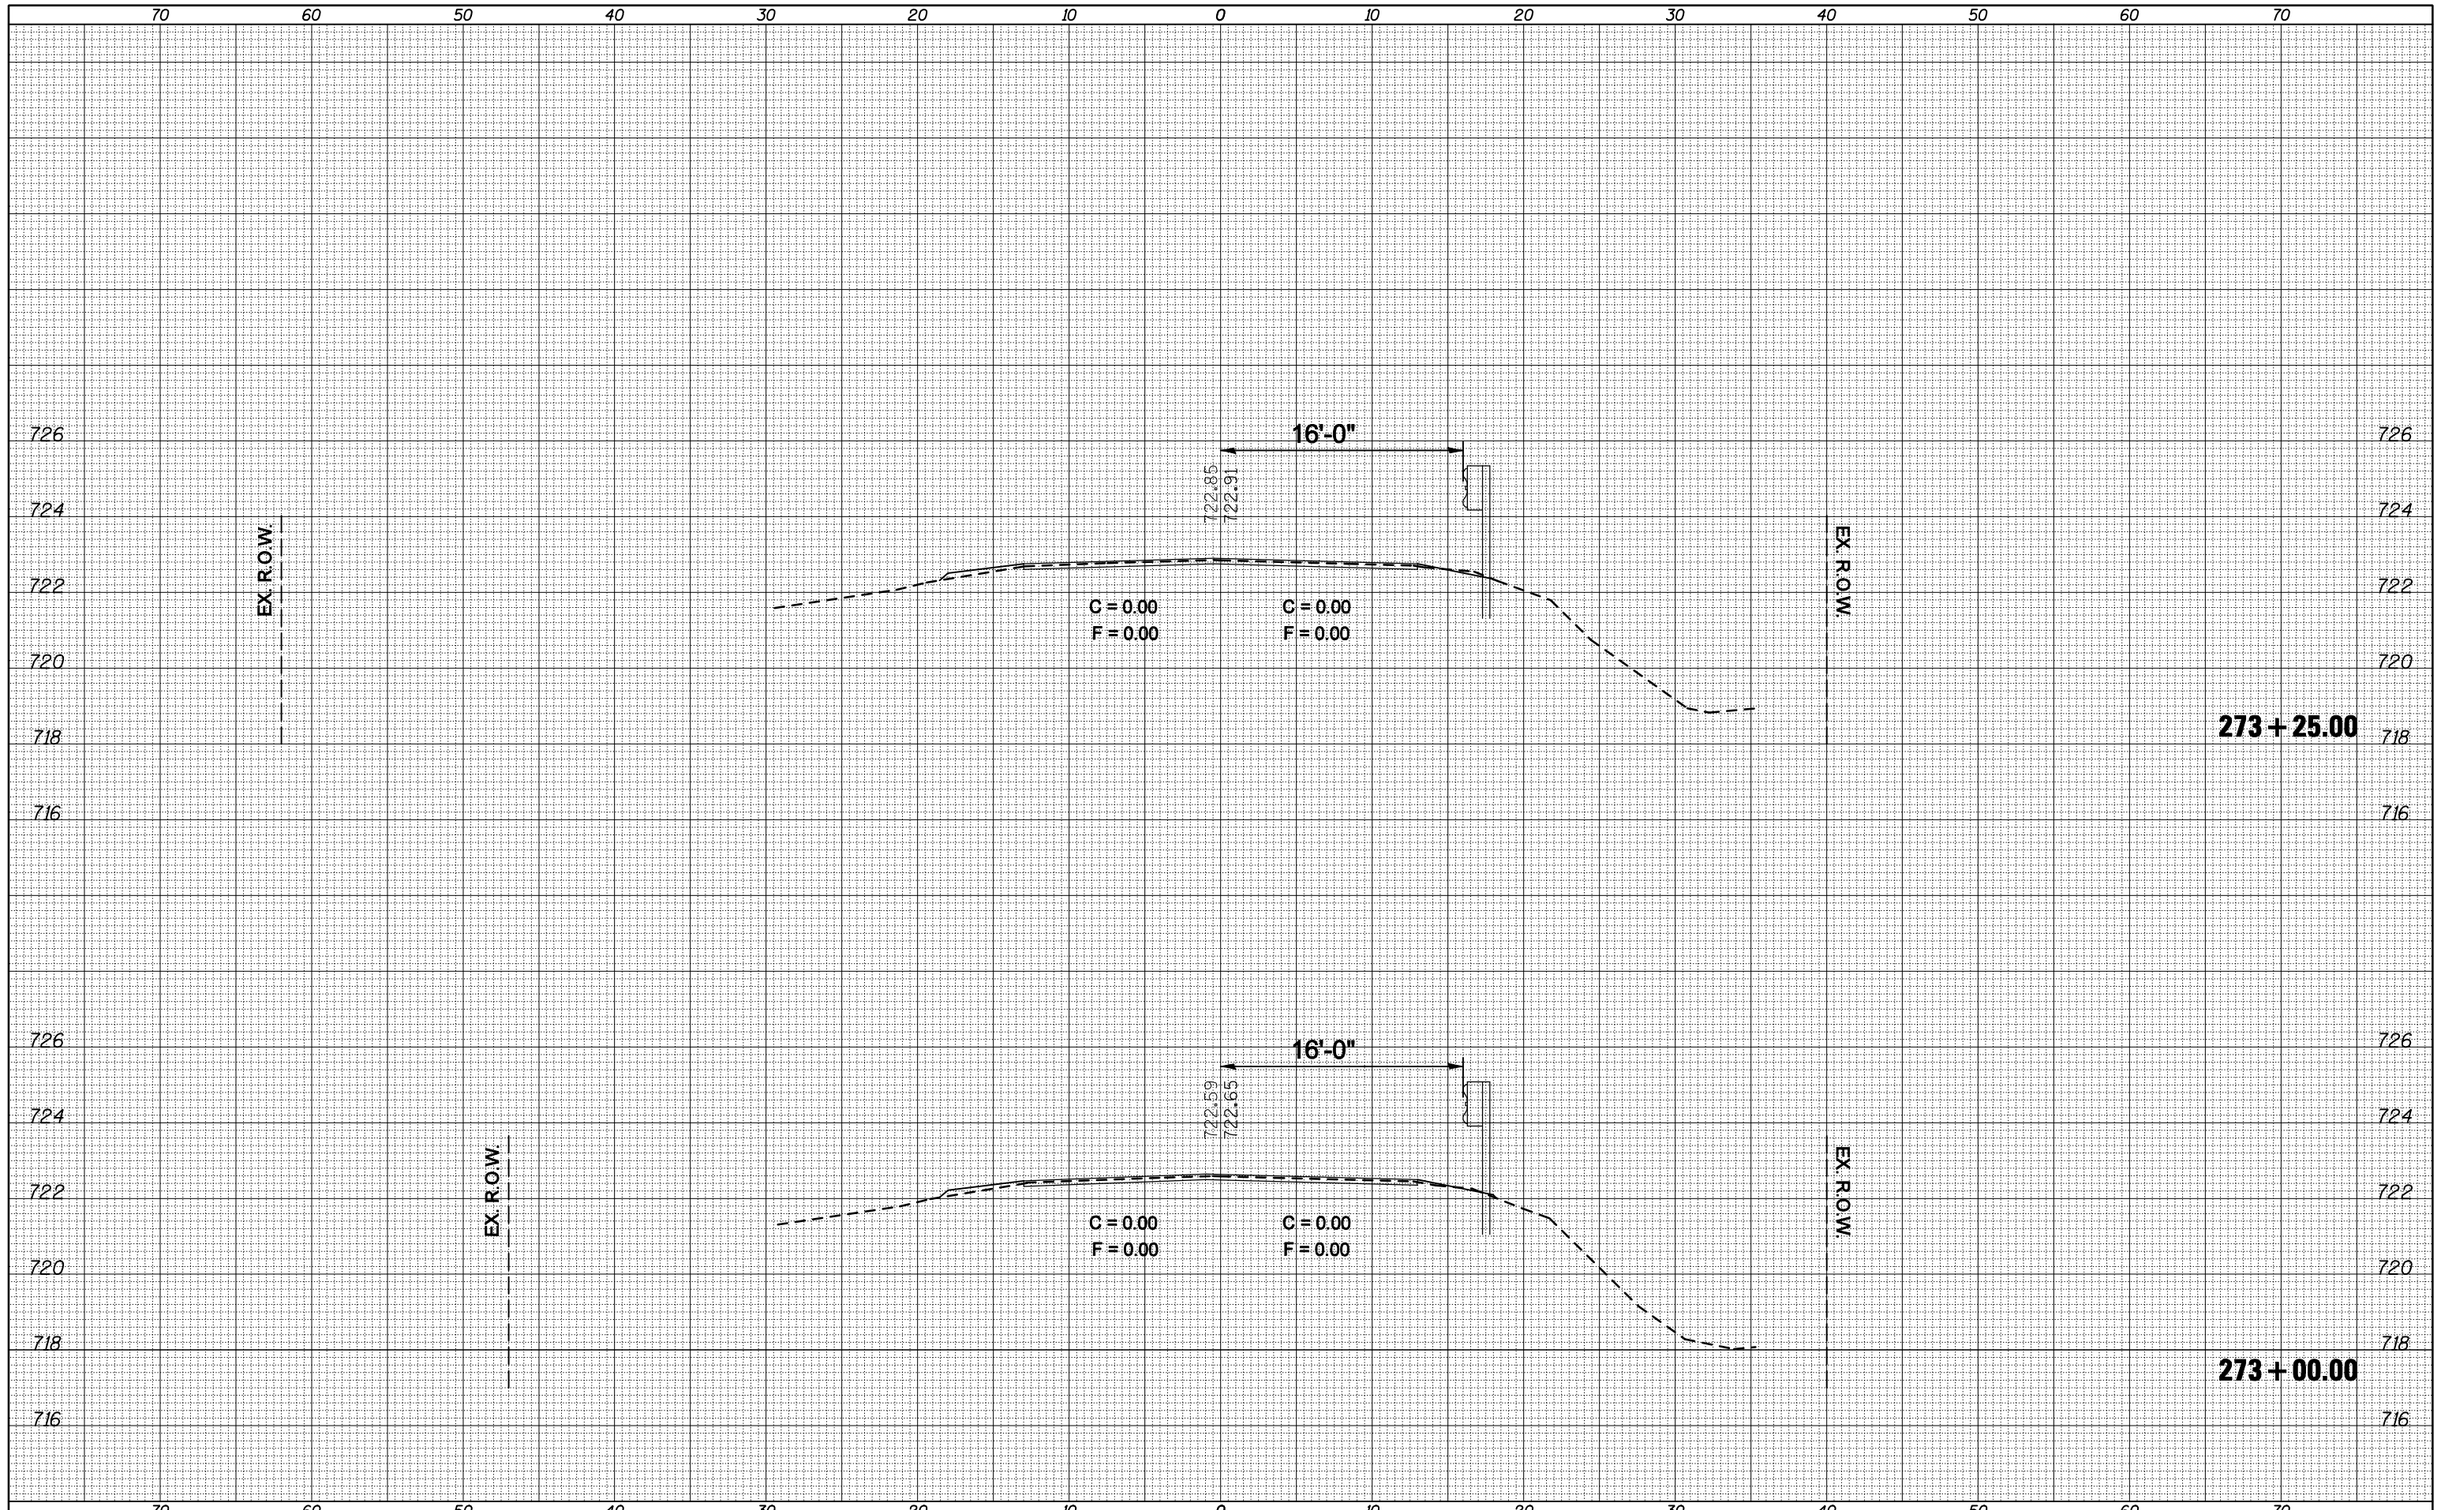


| ORIGINAL SURVEY | NOTE BOOK | |
|---|---|---|
| | SURVEYED | |
| | PLOTTED | |
| | TEMPLATE | |
| | AREAS | |
| NO. | AREAS CHECKED | |

| BY | DATE |
|---|---|
| | |
| | |
| | |
| | |
| | |

| FILE NAME = | USER NAME = oglebj | DESIGNED - | REVISED - |
|---|---|---|---|
| c:\pw_work\pwidot\oglebj\d0106513\D570660-sht-xs_271+00_273+75.dgn | | DRAWN - | REVISED - |
| | PLOT SCALE = 10.0000 ' / IN. | CHECKED - | REVISED - |
| | PLOT DATE = 2/3/2011 | DATE - | REVISED - |

**STATE OF ILLINOIS**
**DEPARTMENT OF TRANSPORTATION**

**CROSS SECTIONS**

SCALE: | SHEET NO. OF SHEETS | STA. 273+00.00 TO STA. 273+25.00

| F.A.P. RTE. | SECTION | COUNTY | TOTAL SHEETS | SHEET NO. |
|---|---|---|---|---|
| 721 | (113RS-4, 124RS) | DeWitt | 153 | 113 |
| | | CONTRACT NO. 70660 | | |
| | ILLINOIS | FED. AID PROJECT | | |