| FINAL SURVEY | NOTE BOOK | SURVEYED | PLOTTED | TEMPLATE | AREAS | AREAS CHECKED |
|---|---|---|---|---|---|---|
| NO. | BY | | | | | |
| | DATE | | | | | |

| ORIGINAL SURVEY | NOTE BOOK | SURVEYED | PLOTTED | TEMPLATE | AREAS | AREAS CHECKED |
|---|---|---|---|---|---|---|
| NO. | BY | | | | | |
| | DATE | | | | | |

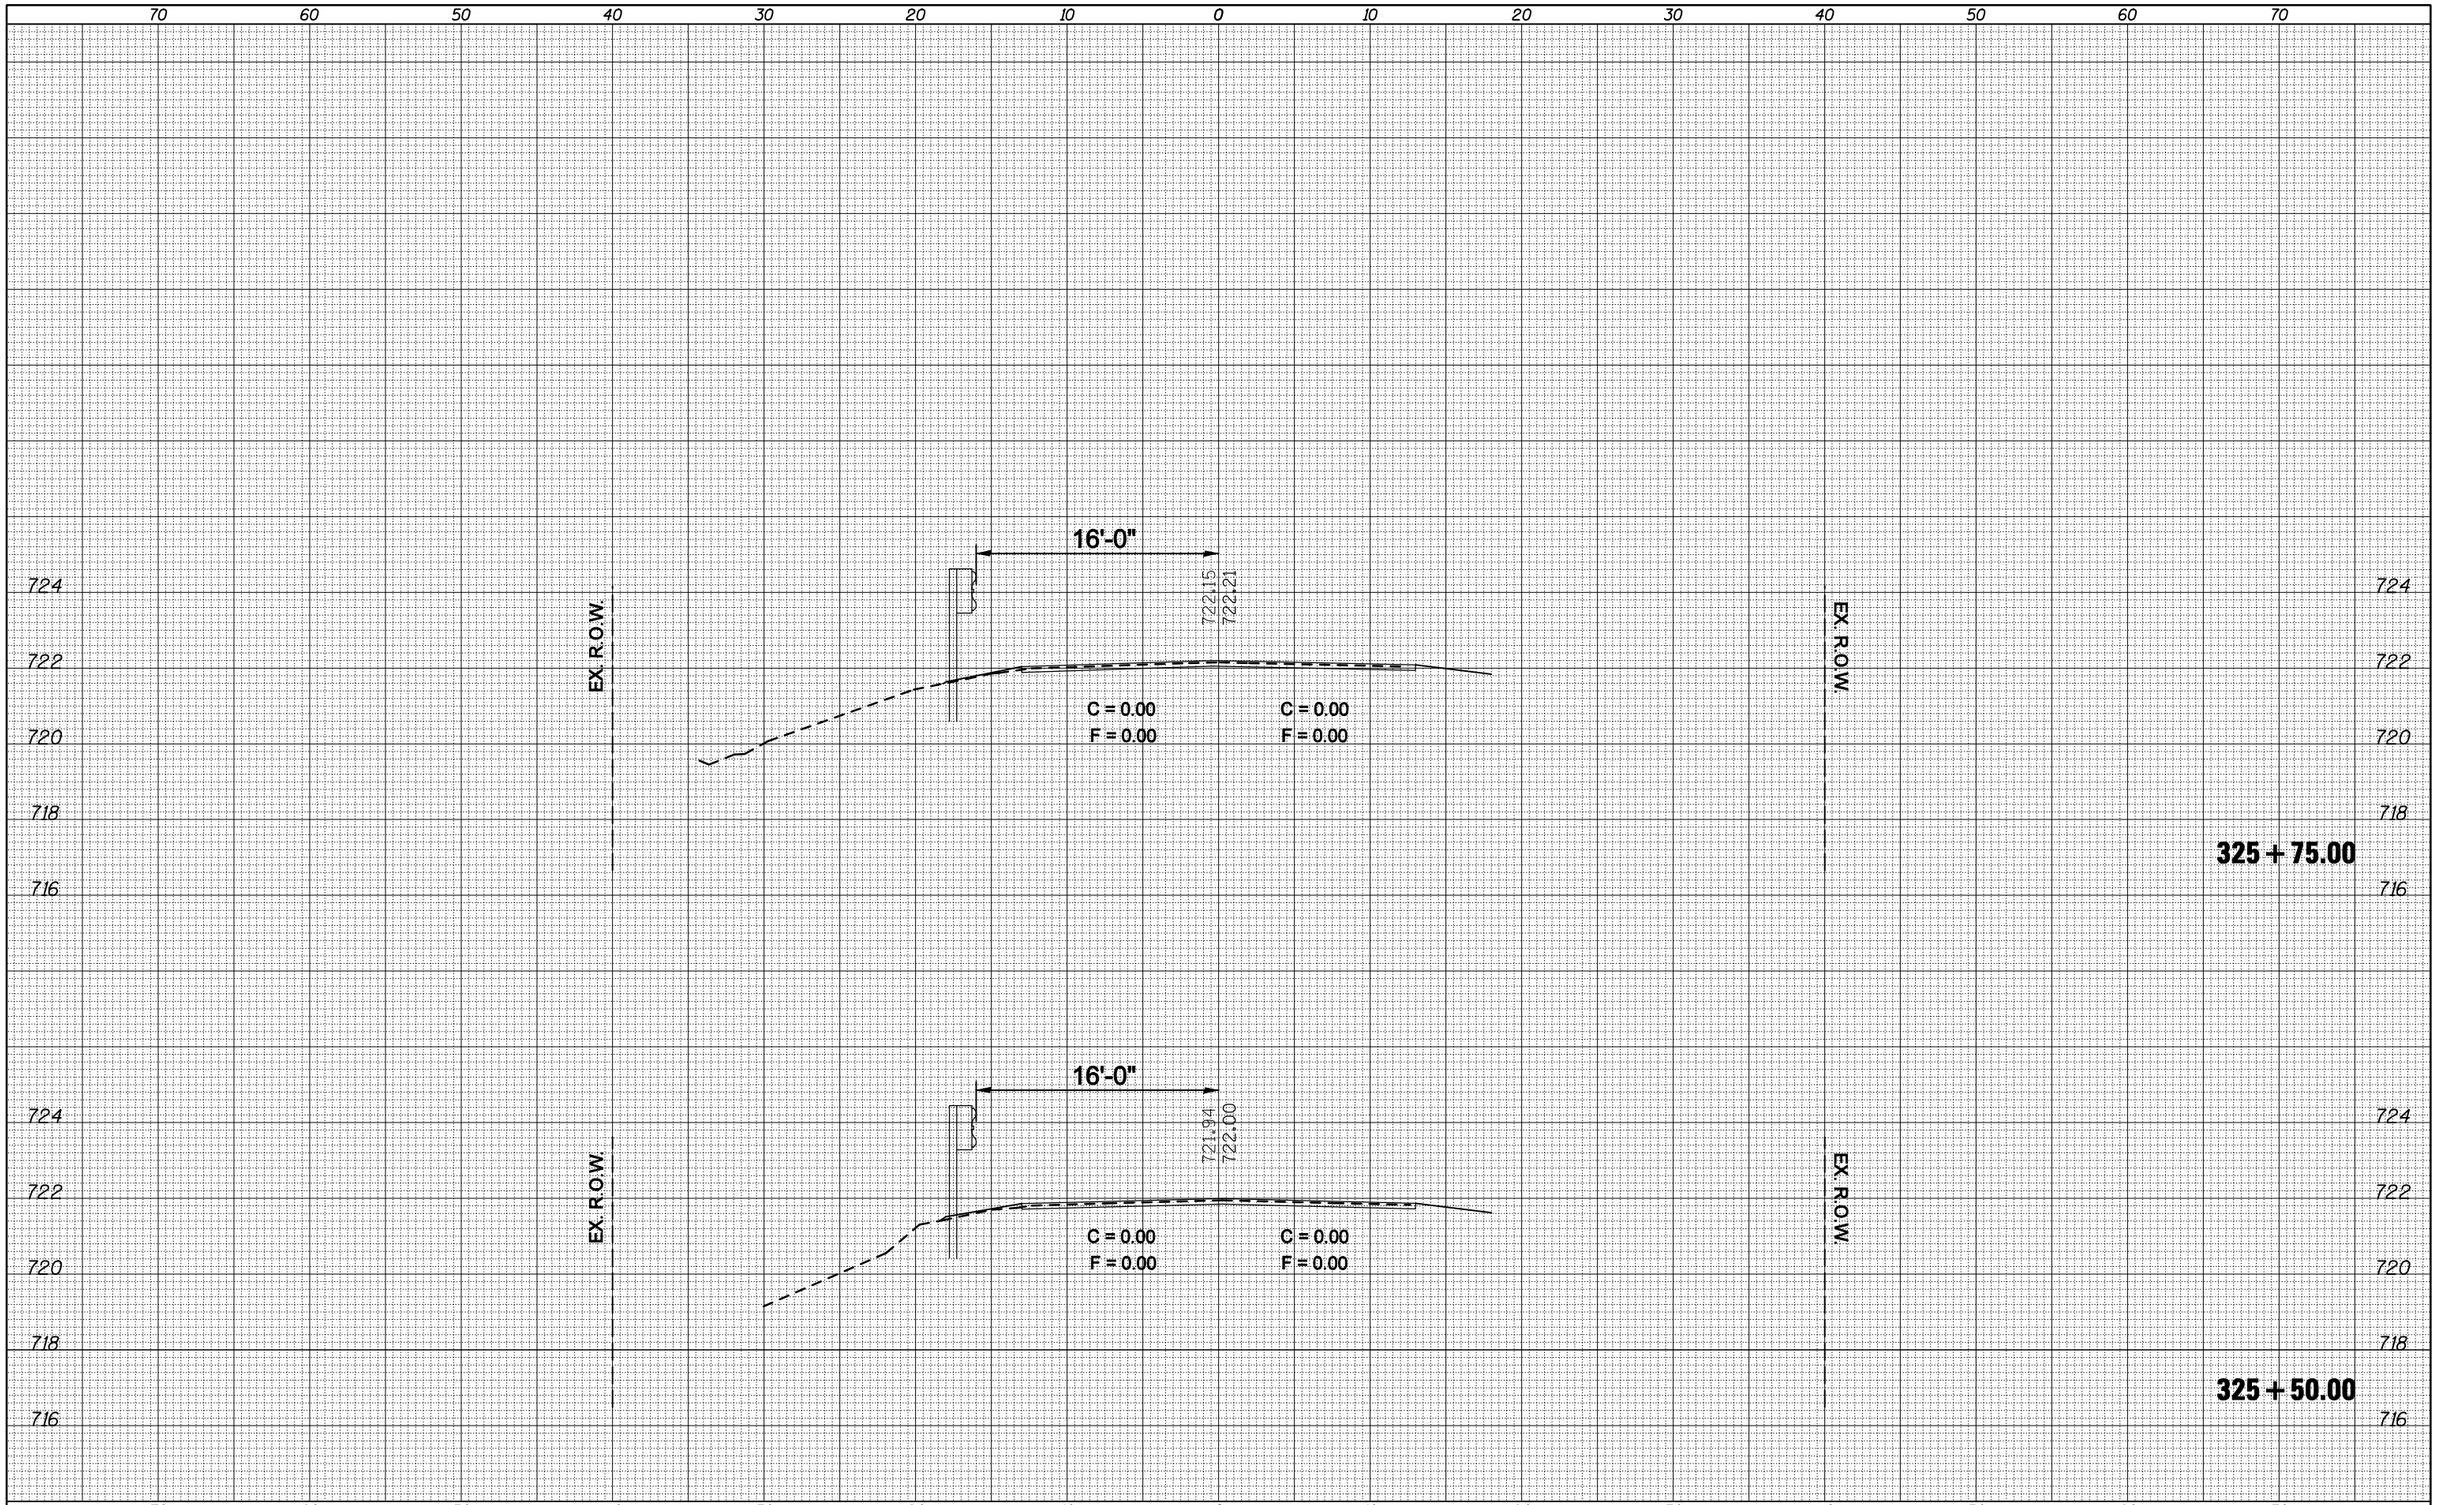


| FILE NAME = | USER NAME = oglebj | DESIGNED - | REVISED - |
|---|---|---|---|
| c:\pw_work\pwidot\oglebj\d0106513\D570660-sht-xs_324+00_327+25.dgn | | DRAWN - | REVISED - |
| | PLOT SCALE = 10.0000 ' / IN. | CHECKED - | REVISED - |
| | PLOT DATE = 2/3/2011 | DATE - | REVISED - |

**STATE OF ILLINOIS**
**DEPARTMENT OF TRANSPORTATION**

**CROSS SECTIONS**

SCALE: | SHEET NO. OF SHEETS | STA. 325+50.00 TO STA. 325+75.00

| F.A.P. RTE. | SECTION | COUNTY | TOTAL SHEETS | SHEET NO. |
|---|---|---|---|---|
| 721 | (113RS-4, 124RS) | DEWITT | 153 | 122 |
| | | CONTRACT NO. 70660 | | |
| | ILLINOIS | FED. AID PROJECT | | |