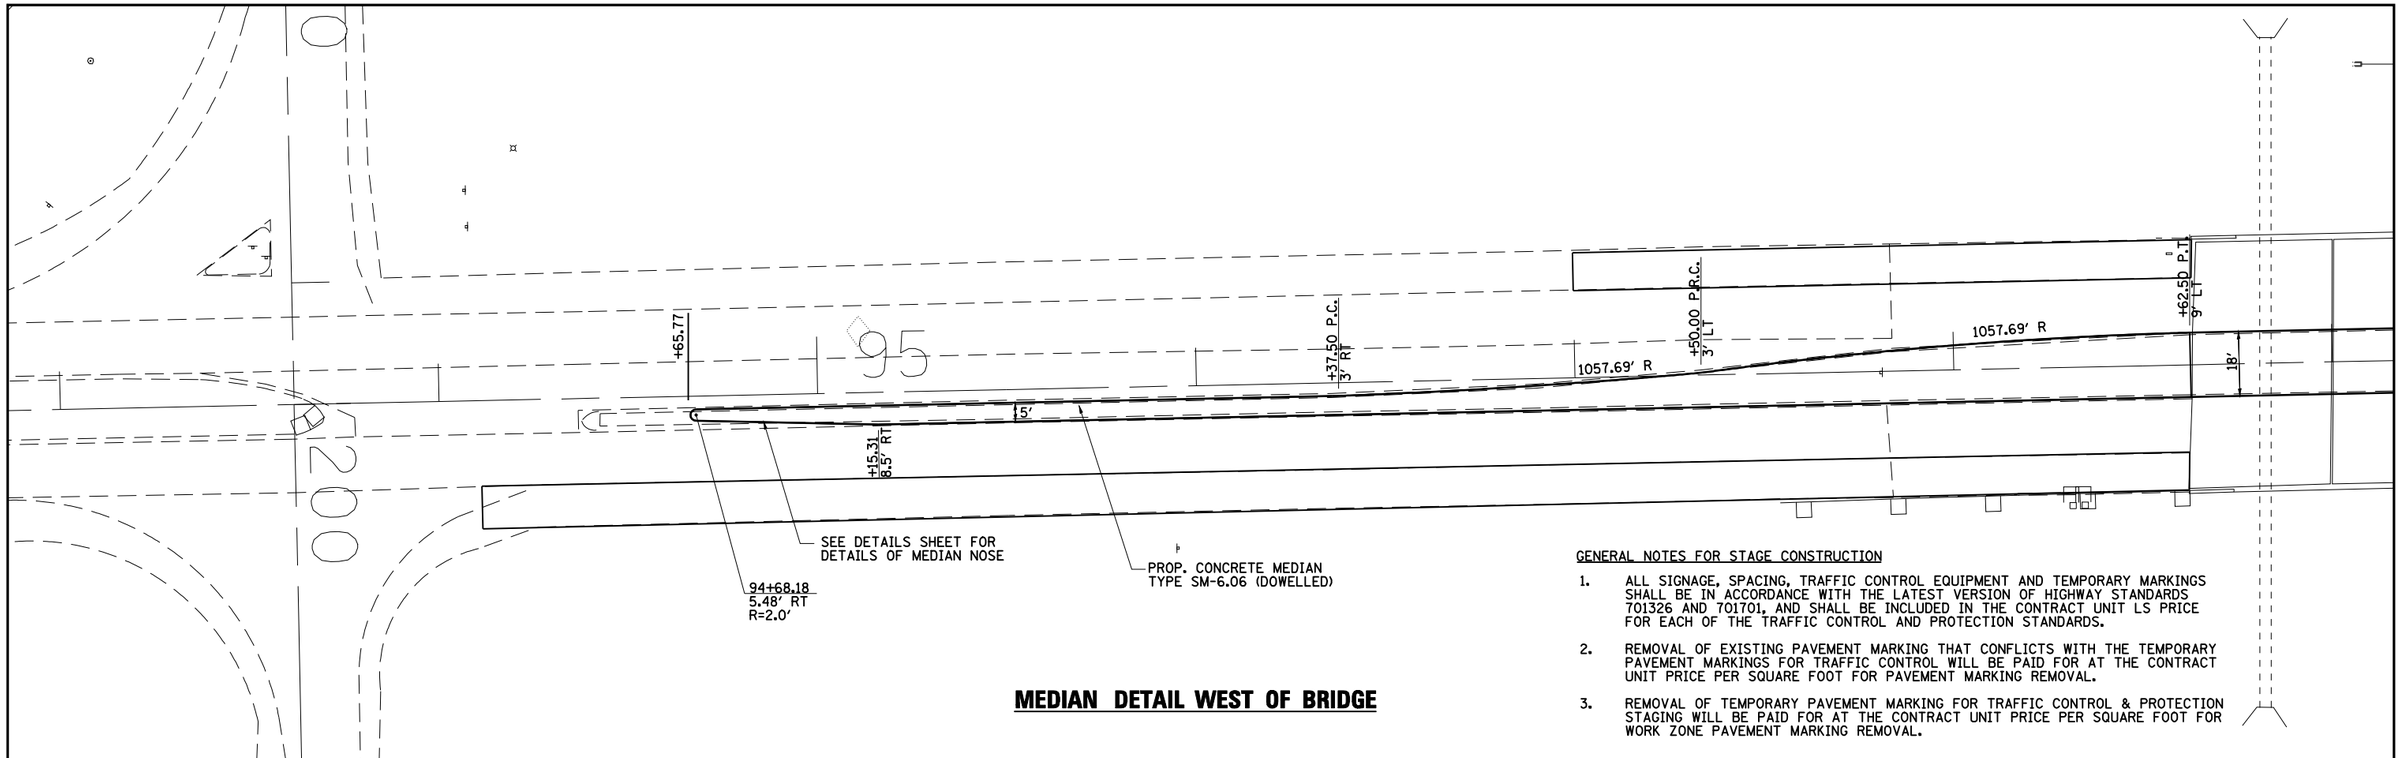

MEDIAN DETAIL WEST OF BRIDGE

GENERAL NOTES FOR STAGE CONSTRUCTION

1. ALL SIGNAGE, SPACING, TRAFFIC CONTROL EQUIPMENT AND TEMPORARY MARKINGS SHALL BE IN ACCORDANCE WITH THE LATEST VERSION OF HIGHWAY STANDARDS 701326 AND 701701, AND SHALL BE INCLUDED IN THE CONTRACT UNIT LS PRICE FOR EACH OF THE TRAFFIC CONTROL AND PROTECTION STANDARDS.
2. REMOVAL OF EXISTING PAVEMENT MARKING THAT CONFLICTS WITH THE TEMPORARY PAVEMENT MARKINGS FOR TRAFFIC CONTROL WILL BE PAID FOR AT THE CONTRACT UNIT PRICE PER SQUARE FOOT FOR PAVEMENT MARKING REMOVAL.
3. REMOVAL OF TEMPORARY PAVEMENT MARKING FOR TRAFFIC CONTROL & PROTECTION STAGING WILL BE PAID FOR AT THE CONTRACT UNIT PRICE PER SQUARE FOOT FOR WORK ZONE PAVEMENT MARKING REMOVAL.

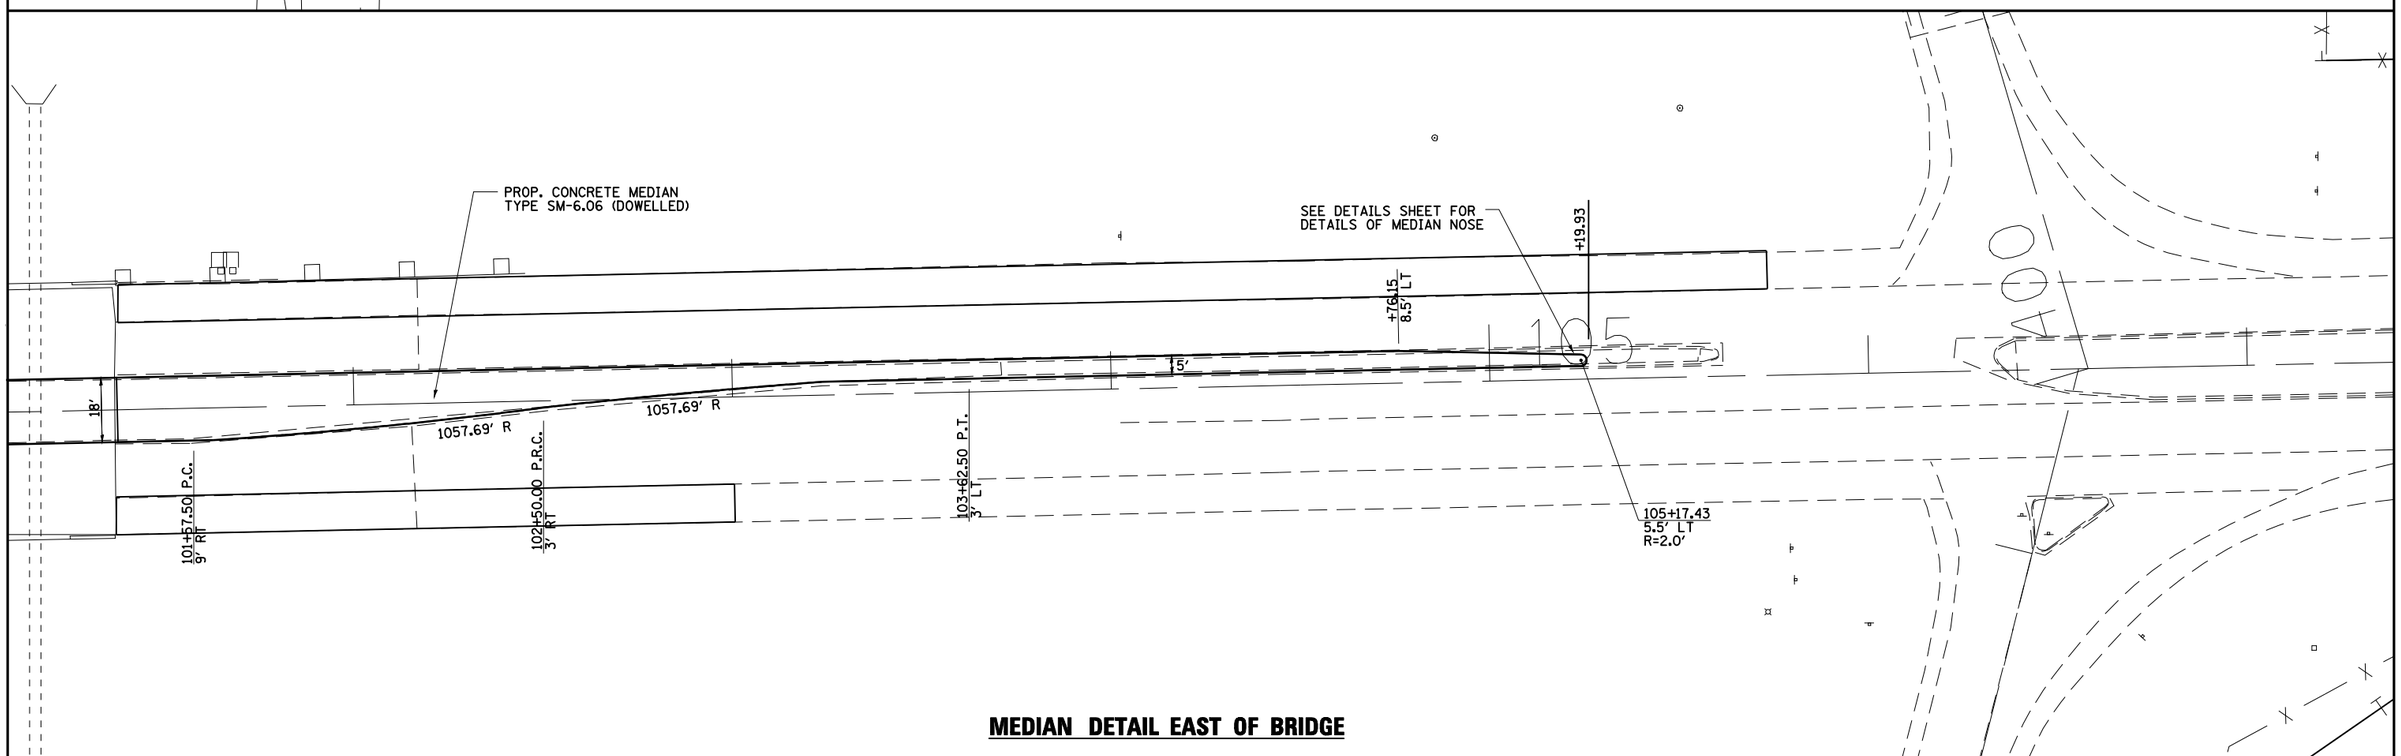

MEDIAN DETAIL EAST OF BRIDGE

BLANK, WESSELINK, COOK & ASSOCIATES
ENGINEERS - CONSULTANTS
DECATUR, ILLINOIS

FILE NAME = c:\pw_work\pwidot\coxte\d0258400\D672921-sht-staging.dgn	USER NAME = coxte	DESIGNED -	REVISED -
		DRAWN -	REVISED -
	PLOT SCALE = 40.0000 ' / IN.	CHECKED -	REVISED -
	PLOT DATE = Feb-07-2011 02:04:43PM	DATE -	REVISED -

STATE OF ILLINOIS
DEPARTMENT OF TRANSPORTATION

STAGE CONSTRUCTION DETAILS (SN 059-0039)

SCALE: | SHEET NO. 5 OF 7 SHEETS | STA. | TO STA.

F.A.I. RTE.	SECTION	COUNTY	TOTAL SHEETS	SHEET NO.
55	(59,68)RS-3, BR	MACOUPIN	137	92
		CONTRACT NO. 72921		
FED. ROAD DIST. NO.	ILLINOIS	FED. AID PROJECT		