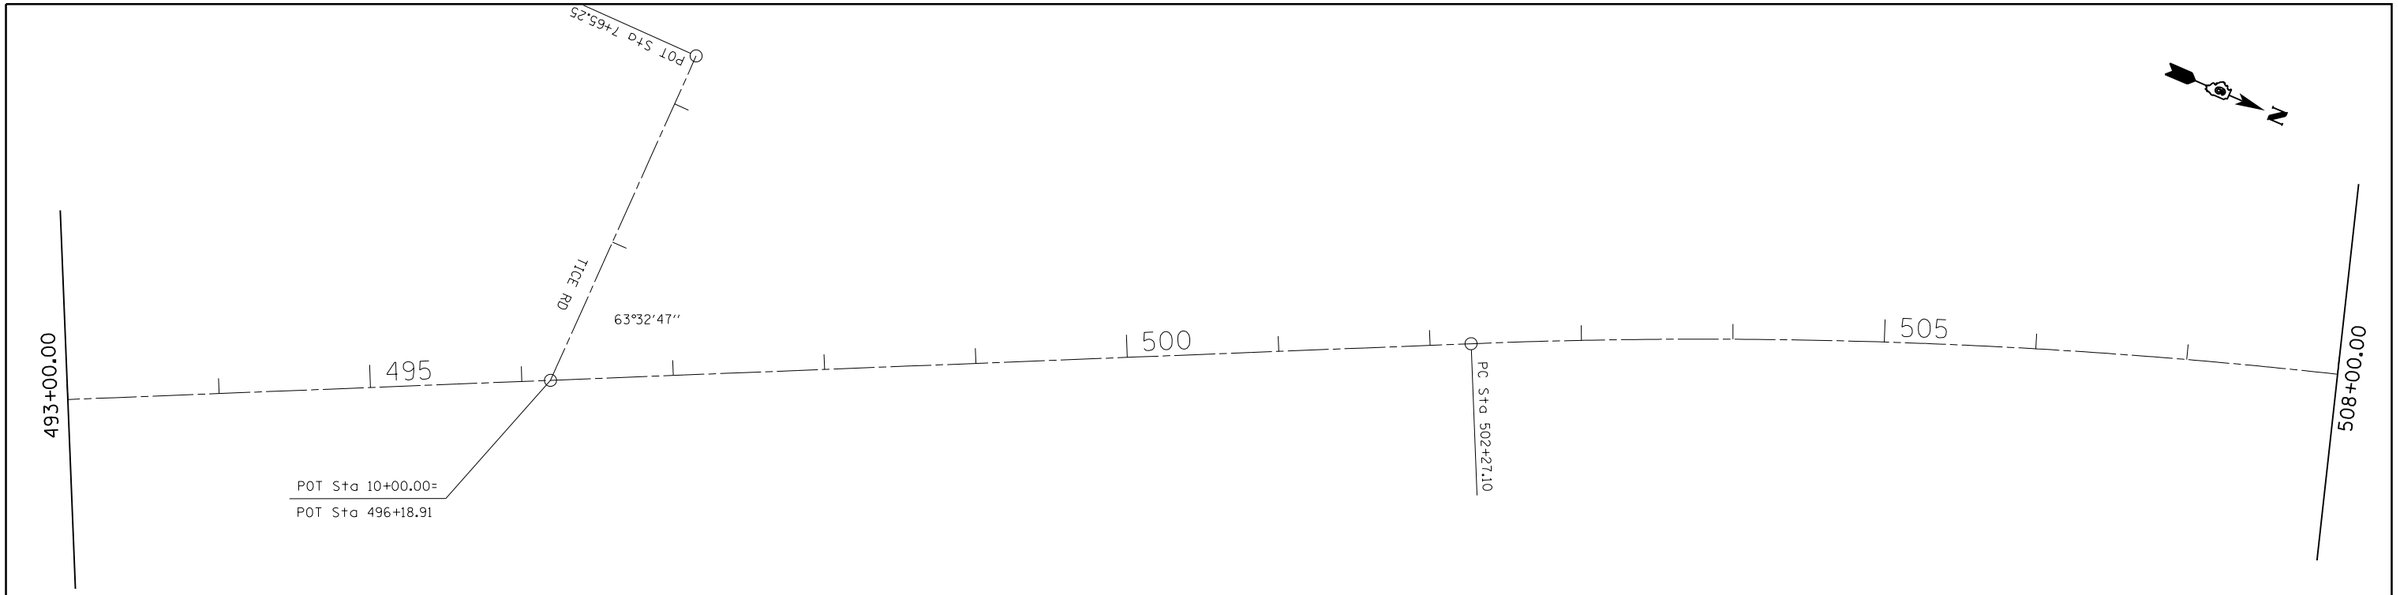

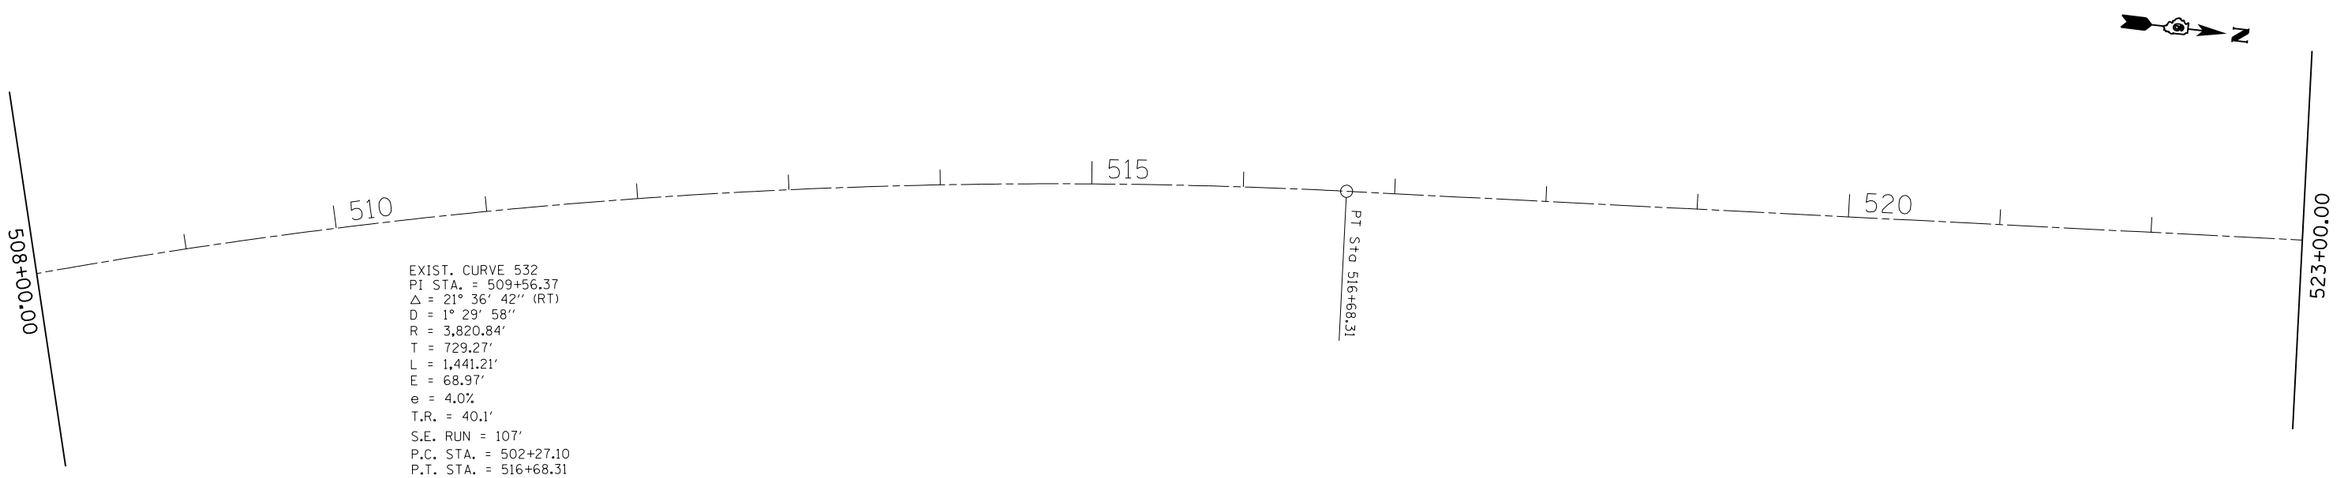

FILE NAME =	USER NAME = laughlinrl	DESIGNED -	REVISED -	STATE OF ILLINOIS DEPARTMENT OF TRANSPORTATION	ALIGNMENT DIAGRAM – IL 29	F.A.P. RTE.	SECTION	COUNTY	TOTAL SHEETS / SHEET NO.
c:\pw_work\pwidot\laughlinrl\d0216293\D672265-sht-plansheets.dgn		DRAWN -	REVISED -			658	(O)RS-1, (C,D,E)RS-3	MENARD	53 / 29
	PLOT SCALE = 100.0000 ' / in.	CHECKED -	REVISED -					CONTRACT NO. 72D65	
	PLOT DATE = Feb-08-2011 11:29:19AM	DATE -	REVISED -		SCALE: / SHEET NO. 15 OF 22 SHEETS / STA. 493+00.00 TO STA. 523+00.00		ILLINOIS	FED. AID PROJECT	