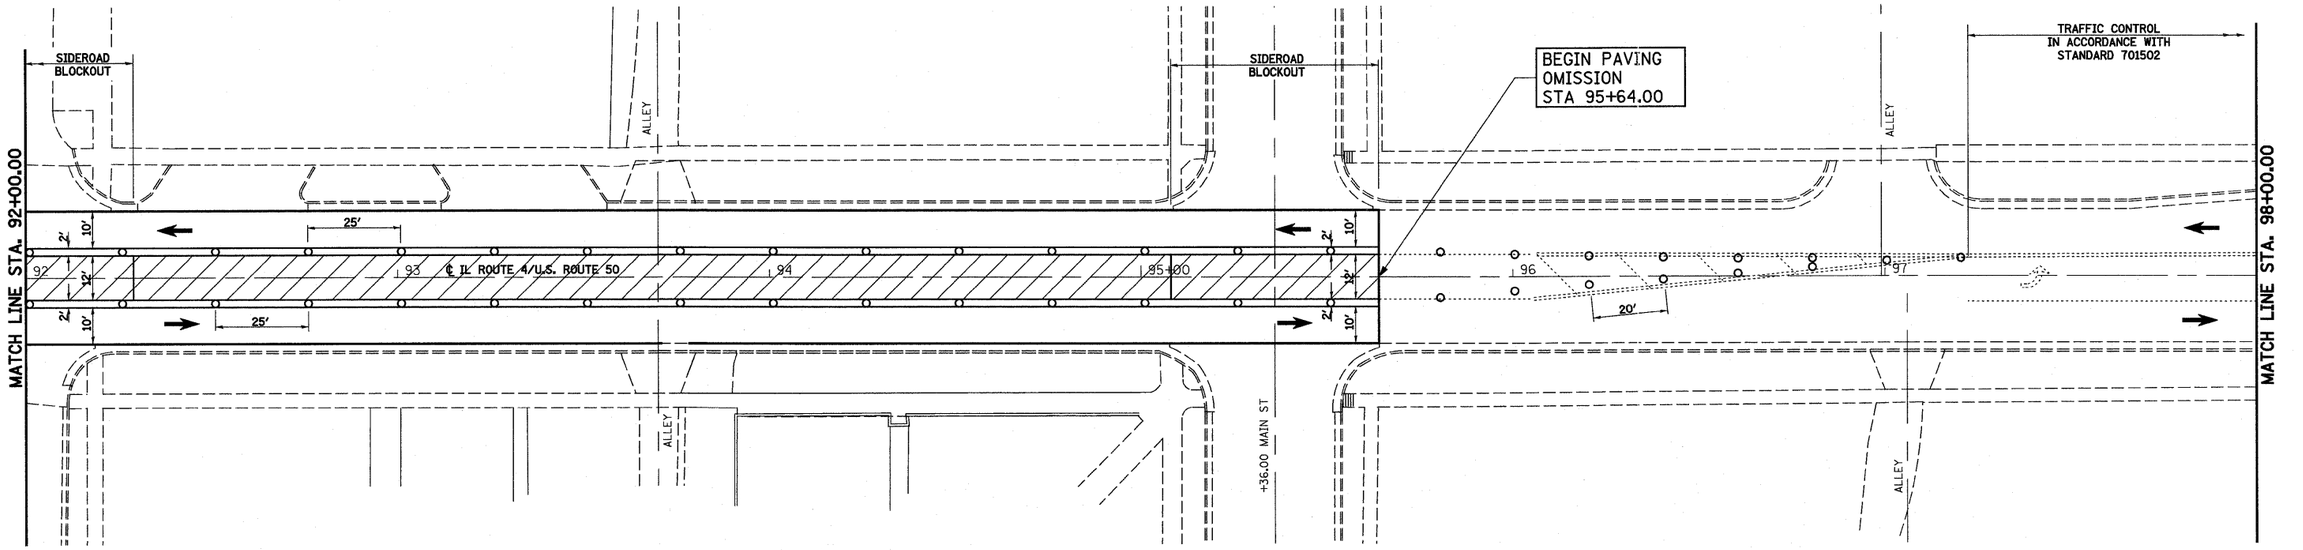

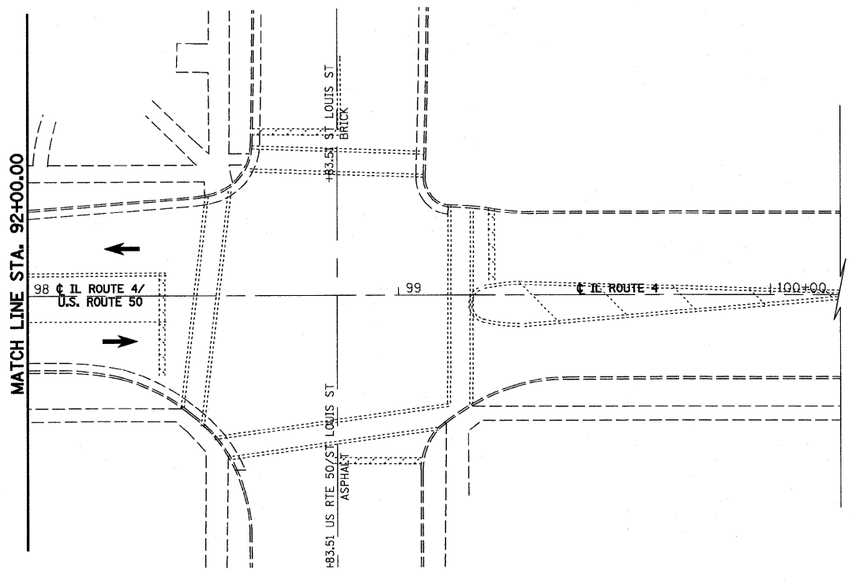

LEGEND

- WORK AREA THIS STAGE
- TEMPORARY PAVEMENT (INCIDENTAL HMA SURFACING)
- TYPE I OR II BARRICADE WITH FLASHING LIGHT
- DRUM OR BARRICADE
- SIGN ON PORTABLE OR PERMANENT SUPPORT
- TYPE III BARRICADE
- DIRECTION OF TRAFFIC

0 20' 40'

FILE NAME = S:\Projects\409-0028-SHY IL 4 Lebanon 3P\dgn\CADD Sheets\D876E29-sht-staging_3.dgn	USER NAME = paul	DESIGNED - ESW	REVISED -
		DRAWN - PDB	REVISED -
	PLOT SCALE = 40.0000 ' / IN.	CHECKED - BRM	REVISED -
	PLOT DATE = 2/4/2011	DATE - 11-1-10	REVISED -

STATE OF ILLINOIS
DEPARTMENT OF TRANSPORTATION

STAGE CONSTRUCTION DETAILS
STAGE 3, IL ROUTE 4

SCALE: 1"=20' | SHEET NO. 6 OF 6 SHEETS | STA. | TO STA.

F.A.P RTE.	SECTION	COUNTY	TOTAL SHEETS	SHEET NO.
314	(110, 111)RS-4	MADISON & ST CLAIR	58	18
		CONTRACT NO. 76E29		
FED. ROAD DIST. NO.	ILLINOIS	FED. AID PROJECT		