PLAN
SURVEYED
PLOTTED
DRAWN
CHECKED
NOTE BOOK
NO.
R/L OF WAY
CADD FILE NAME
BY
DATE

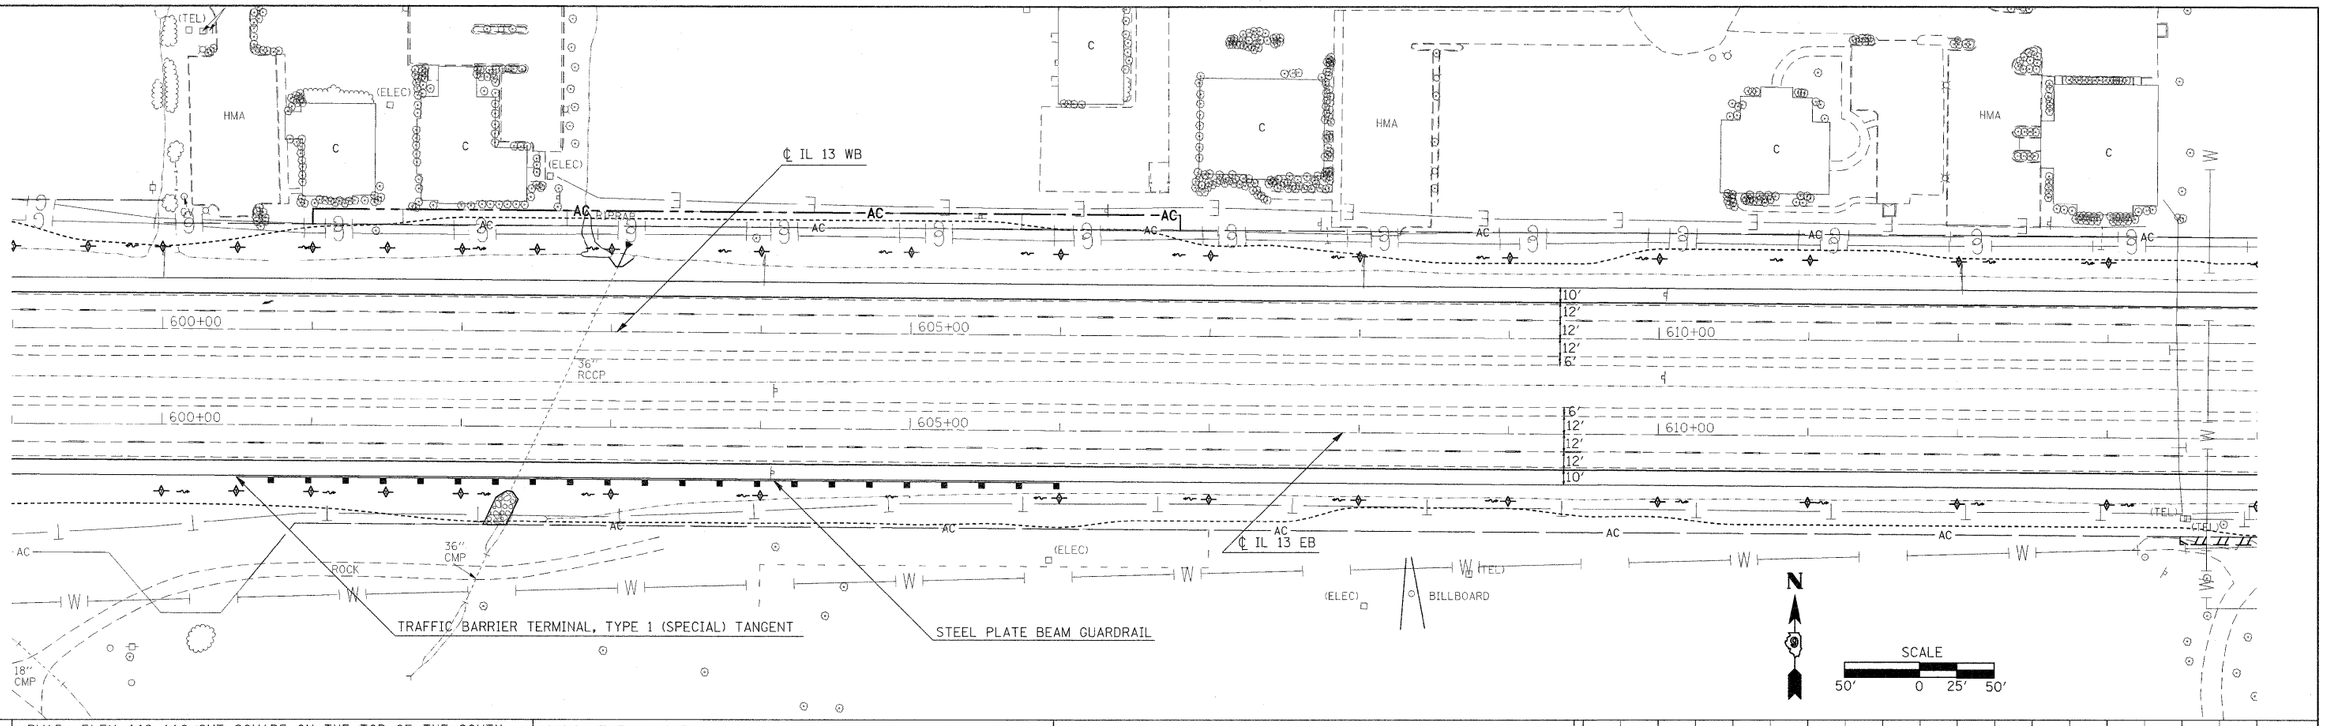

BM15 ELEV 449.118 CUT SQUARE ON THE TOP OF THE SOUTH HEADWALL OF AN ACROSS ROAD CULVERT, 42' RIGHT OF THE CL OF RTE 13 EBL @ STA 602+38.

SAN9 ELEV 444.544 NGS MONUMENT LOCATED IN THE SW QUAD OF RTE 13 AND RTE 148. 83/7' LEFT OF THE CL OF RTE 148 @ STA 55+46 & 195.5 RIGHT OF THE CL OF RTE 13 WBL @ STA 626+19.

BM106 ELEV 437.006 TOP OF A 3/4" SLOTTED SCREW SET FLUSH IN THE TOP WEST END OF THE SOUTH HEADWALL OF AN 8'X10' ACROSS ROAD BOX CULVERT, 54' RIGHT OF THE CL OF RTE 13 EBL@STA 629+73.

NO IMPROVEMENT TO EXISTING IL 13 WB THROUGH LANES STA 587+78 TO STA 626+41.3

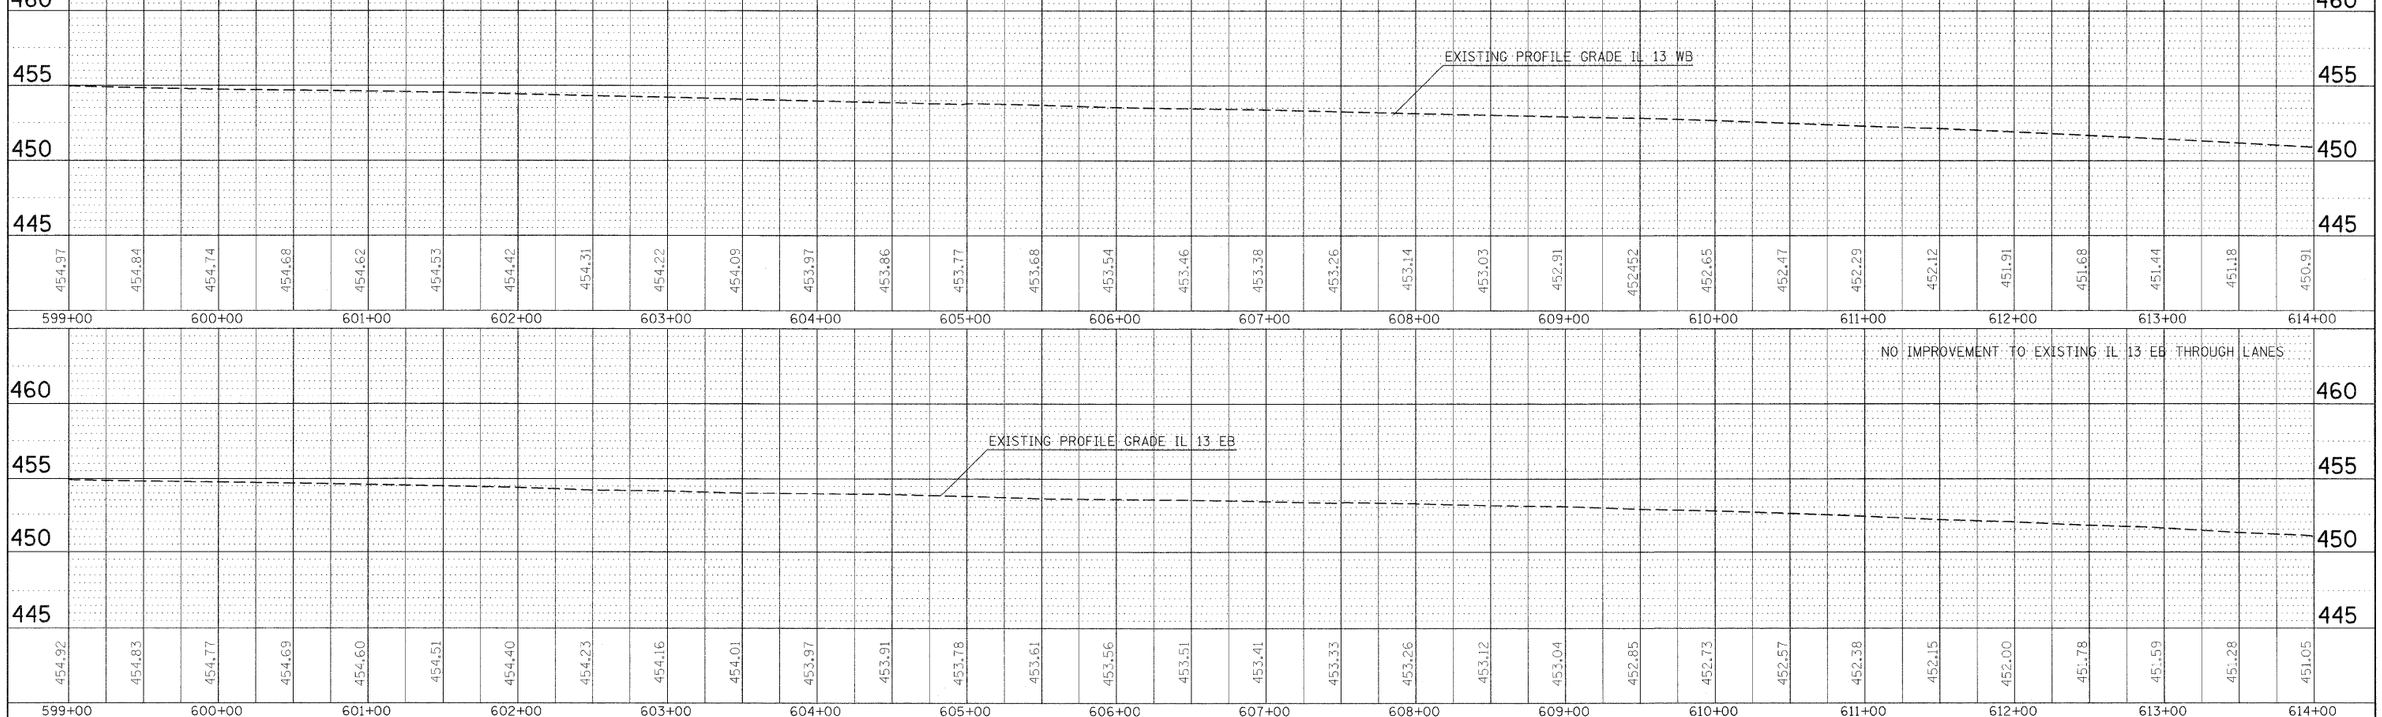

NO IMPROVEMENT TO EXISTING IL 13 EB THROUGH LANES

PROFILE
SURVEYED
PLOTTED
DRAWN
CHECKED
NOTE BOOK
NO.
R/L OF WAY
STRUCTURE NO.
BY
DATE

FILE NAME = c:\pw_work\pwidot\knightsm\d0135592\78133-sht-plnprf.dgn	USER NAME = knightsm	DESIGNED -	REVISED -
		CHECKED -	REVISED -
	PLOT SCALE = 50.000 ' / IN.	DRAWN -	REVISED -
	PLOT DATE = 1/3/2011	CHECKED -	REVISED -

STATE OF ILLINOIS
DEPARTMENT OF TRANSPORTATION

PLAN PROFILE – IL 13

SCALE: | SHEET NO. OF SHEETS | STA. TO STA.

F.A.P. RTE.	SECTION	COUNTY	TOTAL SHEETS	SHEET NO.
331	(I-3,I-2)N-1,TS-1	WILLIAMSON	251	42
		CONTRACT NO. 78133		
	ILLINOIS FED. AID PROJECT			