PLAN
SURVEYED
PLOTTED
DRAWN
CHECKED
R.O.W.
C-ADD FILE NAME
NOTE BOOK
NO.
BY
DATE

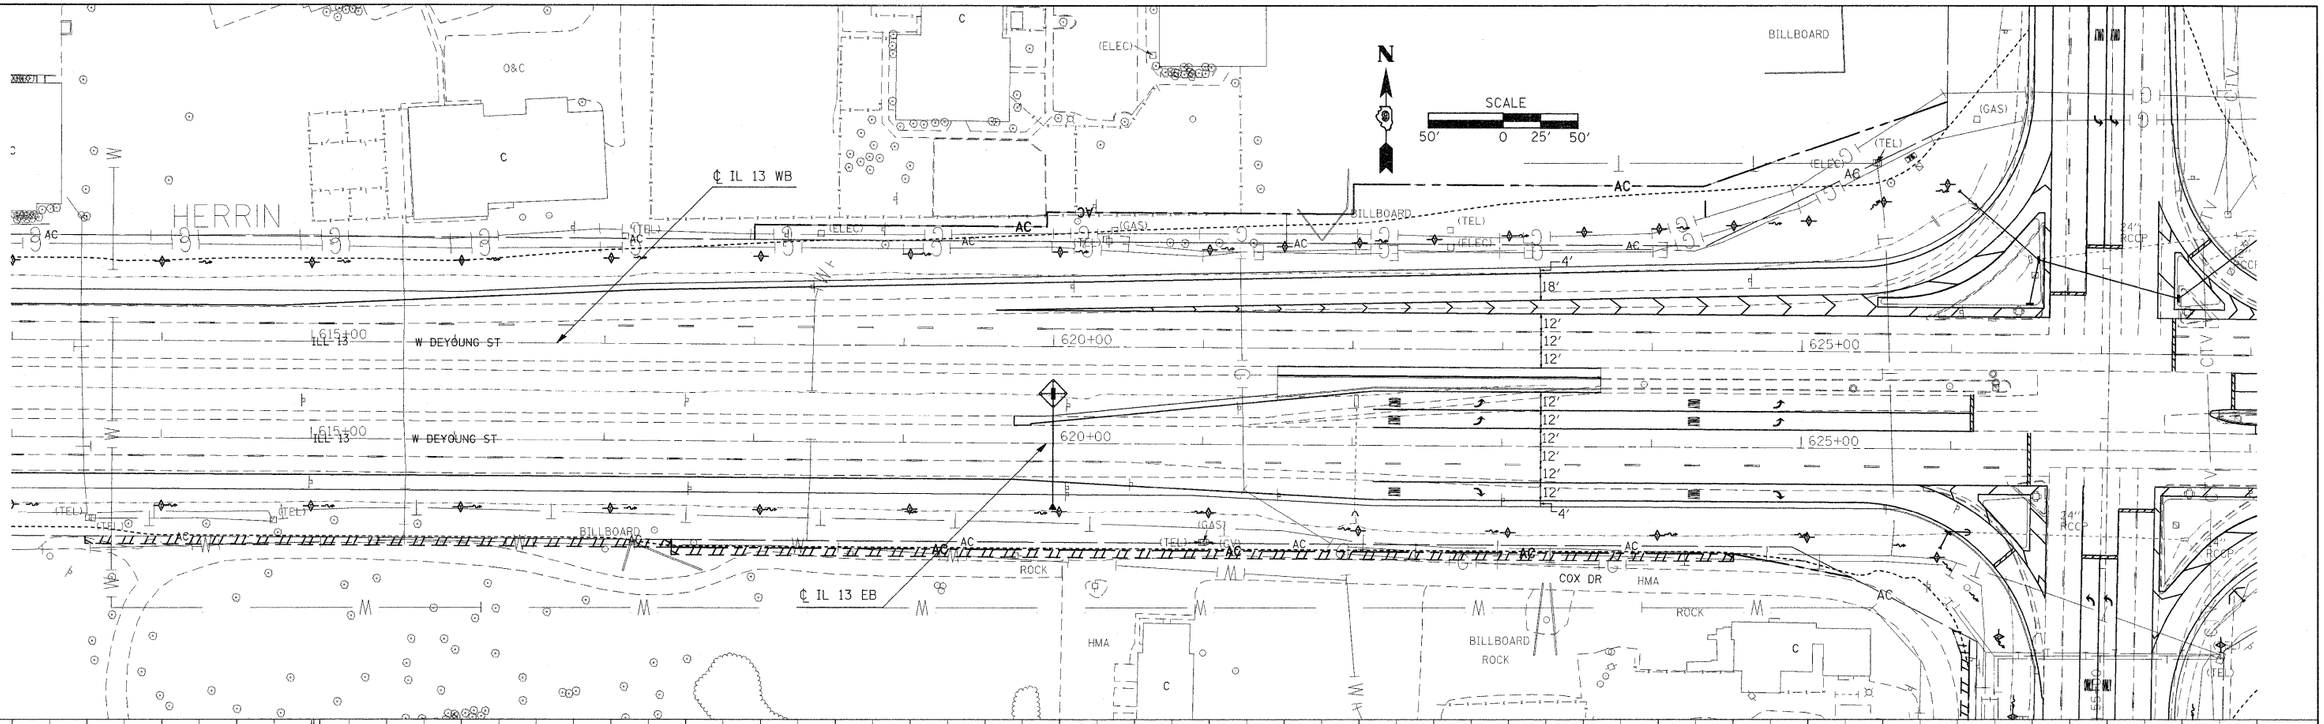

PROFIL
SURVEYED
PLOTTED
DRAWN
CHECKED
R.O.W.
STRUCTURE NO/ATNS CHKD
NOTE BOOK
NO.
BY
DATE

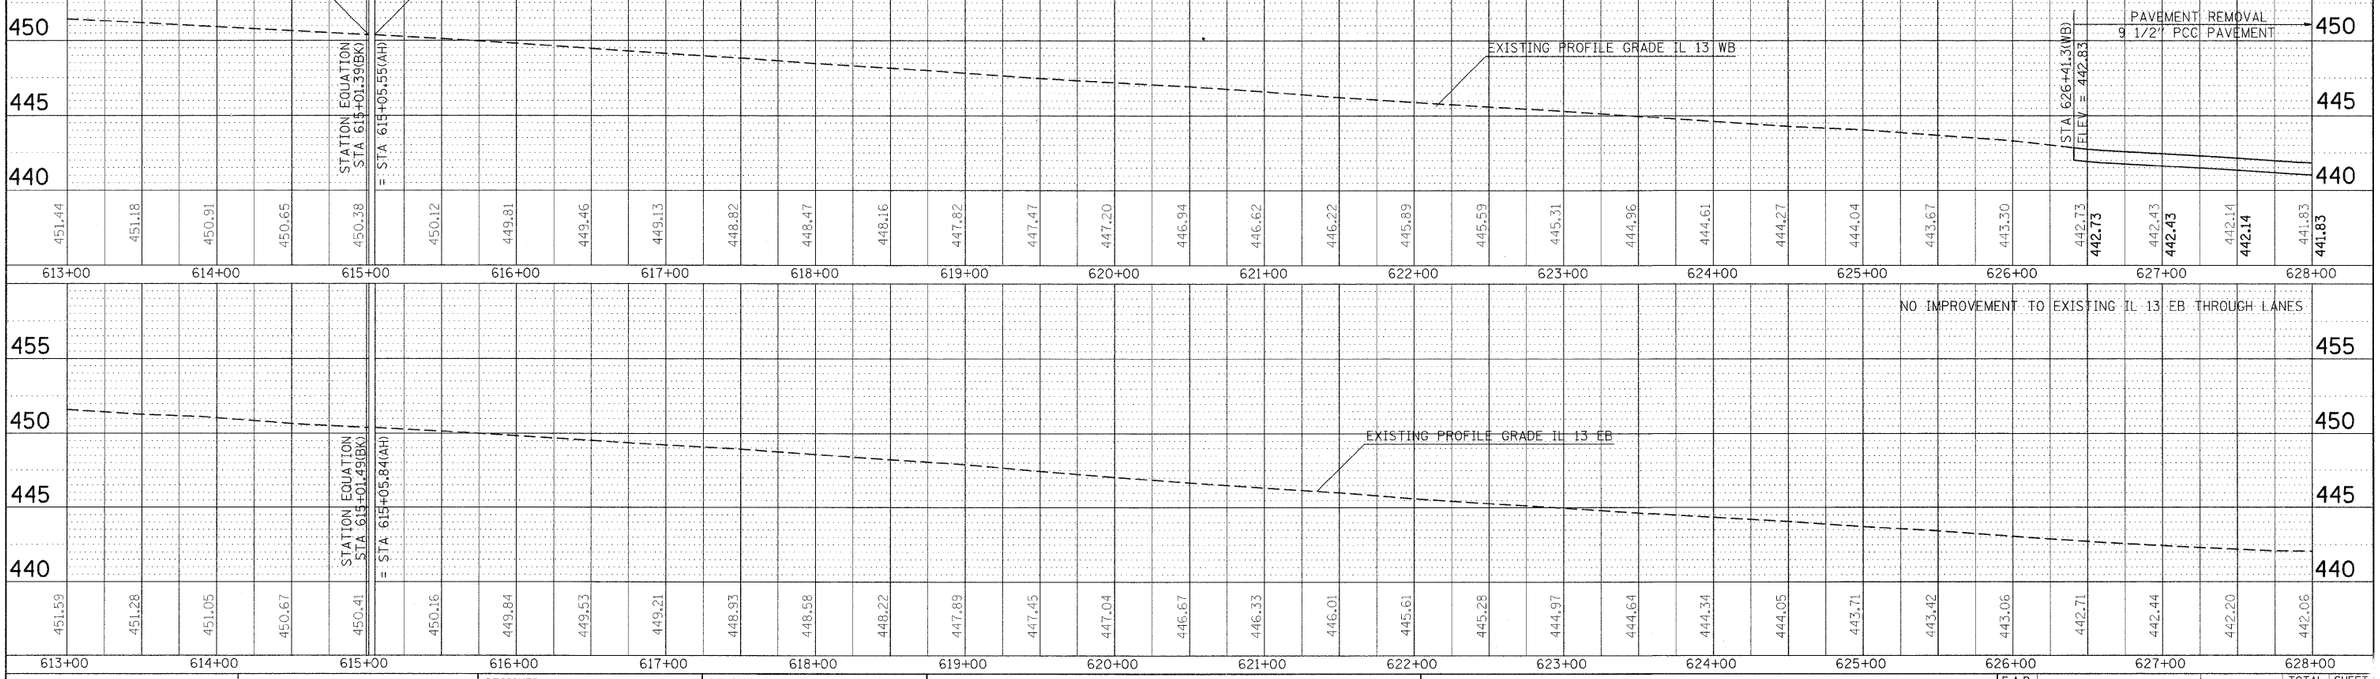

FILE NAME = c:\pw_work\pwidot\knightsm\d0135592\78133sht-plnprf.dgn	USER NAME = knightsm	DESIGNED -	REVISED -
	PLOT SCALE = 50.000 ' / IN.	CHECKED -	REVISED -
	PLOT DATE = 1/3/2011	DRAWN -	REVISED -
		CHECKED -	REVISED -

STATE OF ILLINOIS
DEPARTMENT OF TRANSPORTATION

PLAN PROFILE – IL 13

SCALE: | SHEET NO. OF SHEETS | STA. | TO STA.

F.A.P. RTE.	SECTION	COUNTY	TOTAL SHEETS	SHEET NO.
331	(I-3,I-2)N-1,TS-1	WILLIAMSON	251	43
		CONTRACT NO. 78133		
		ILLINOIS FED. AID PROJECT		