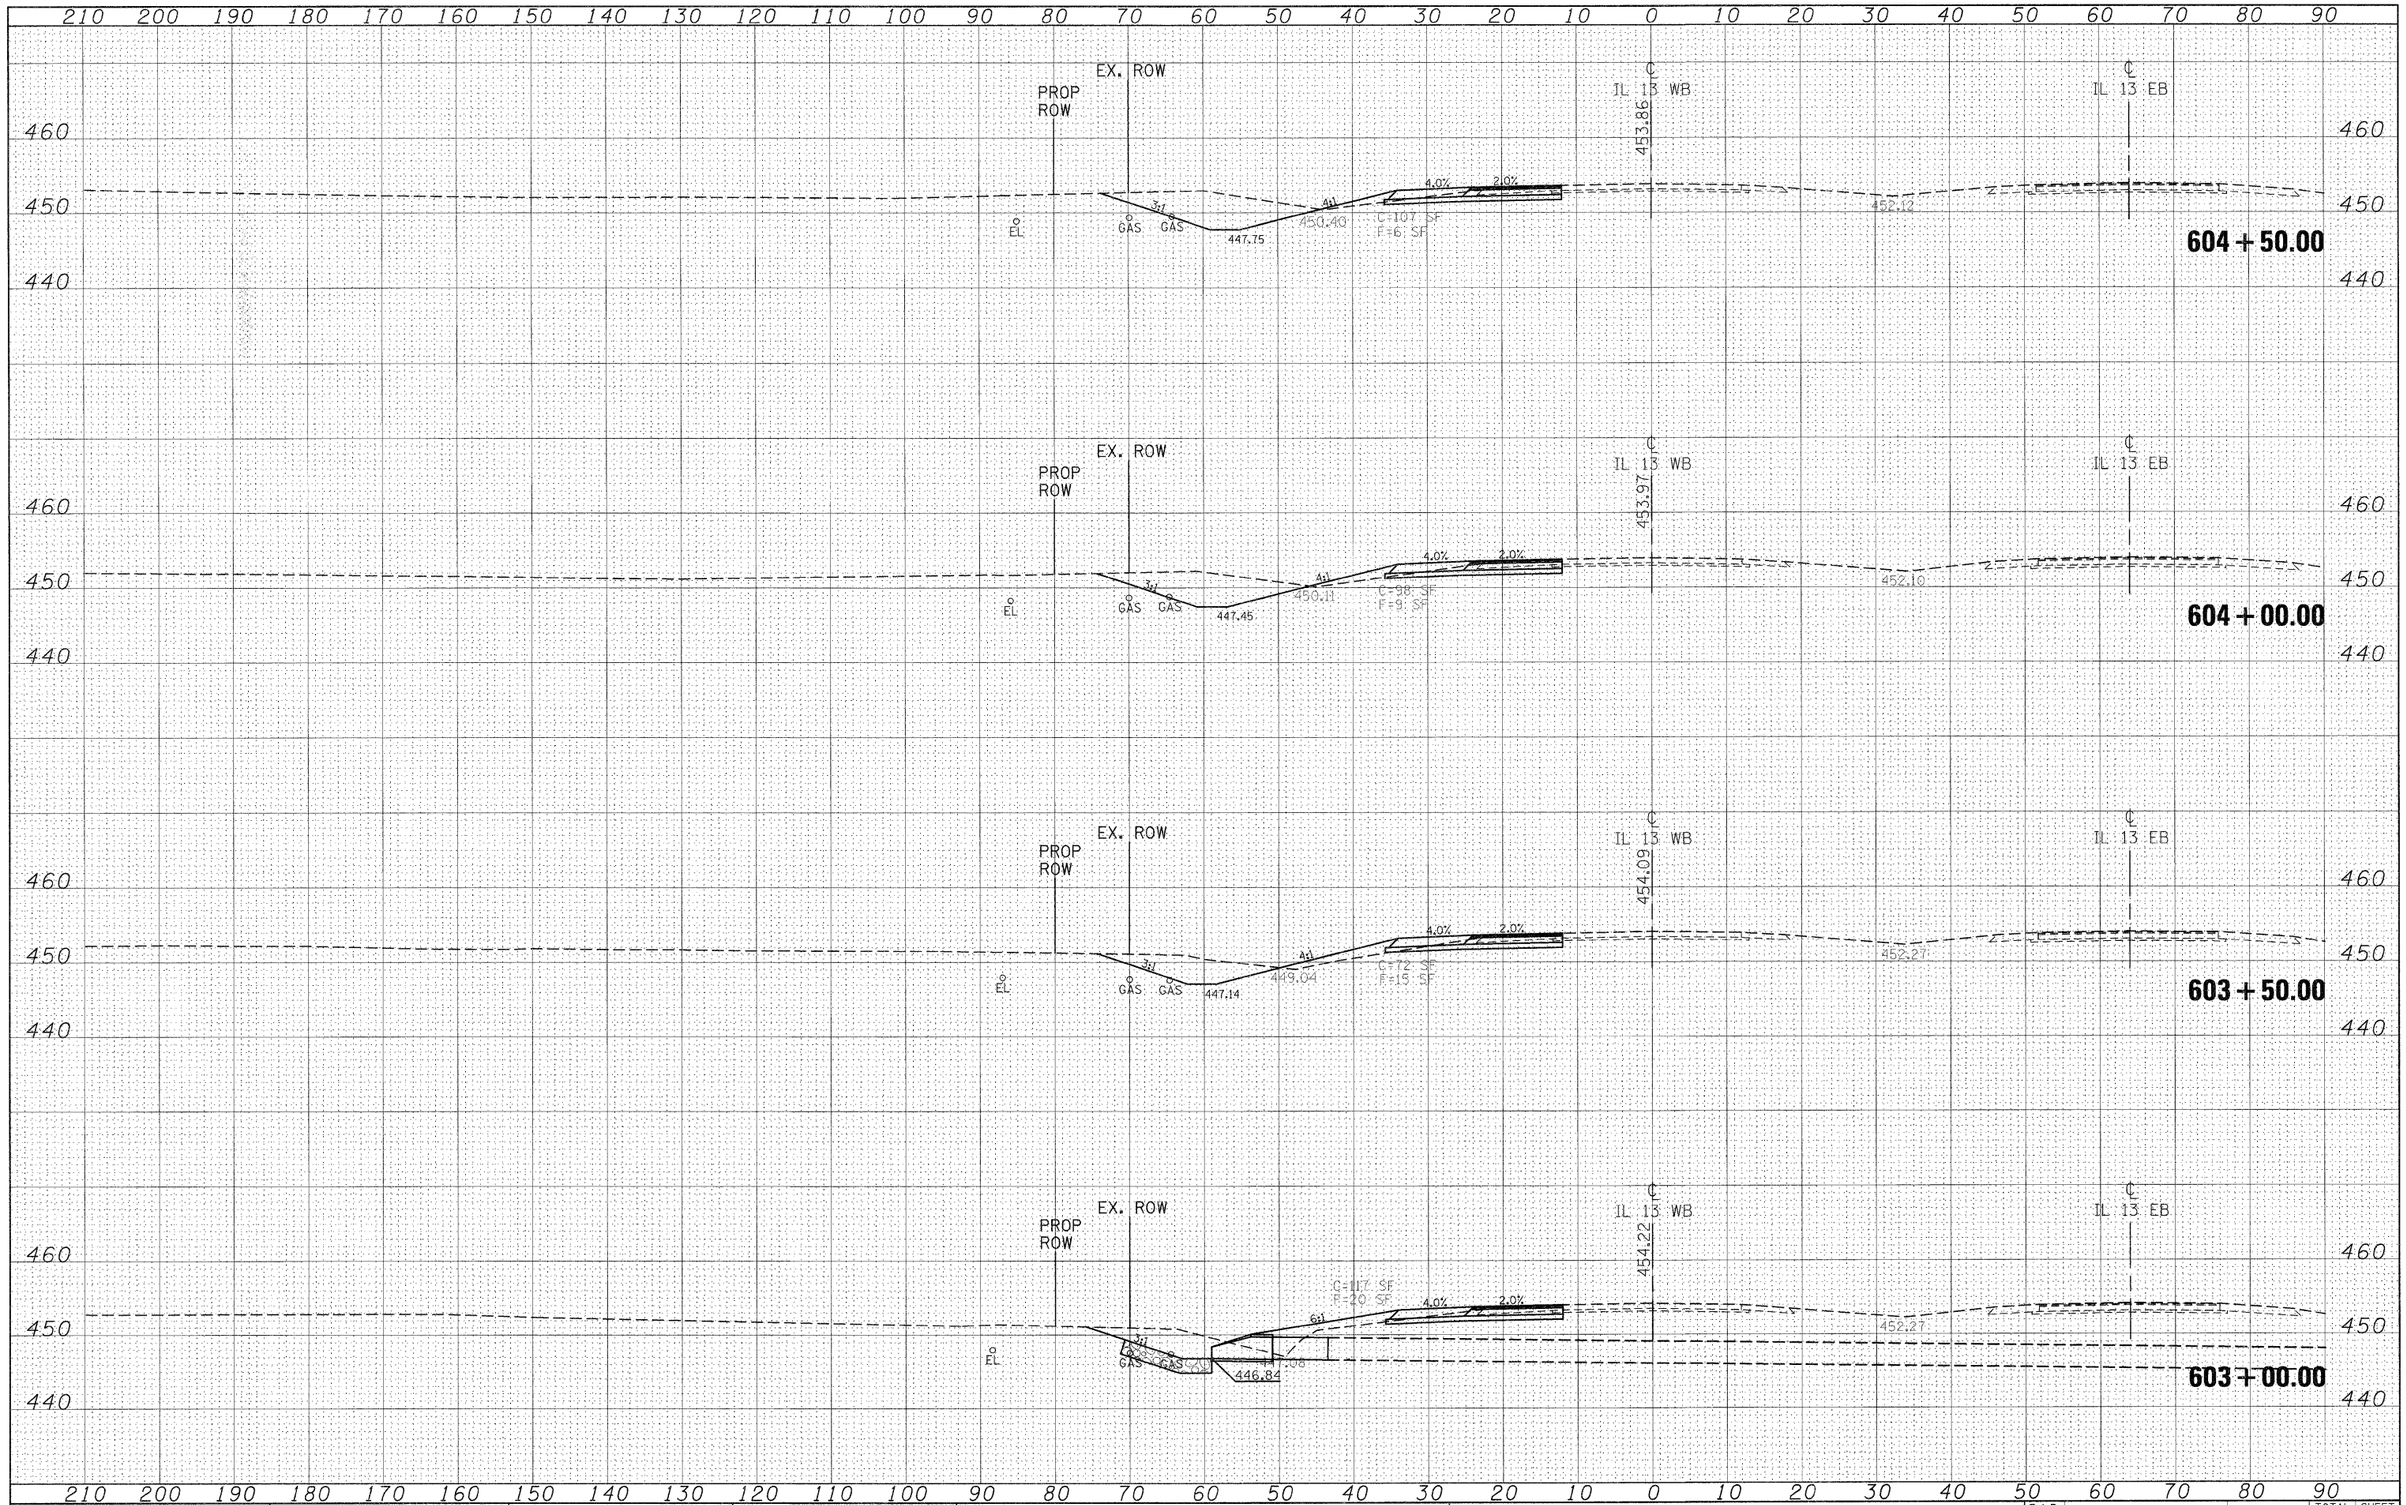

FILE NAME =	USER NAME = knightsm	DESIGNED -	REVISED -
c:\pw_work\pwidot\knightsm\d8135592\78133-sht-xsc_rt13wb.dgn		DRAWN -	REVISED -
	PLOT SCALE = 10.0000 ' / IN.	CHECKED -	REVISED -
78133/CADsheets/78133-sht-xsc rt13wb.dgn	PLOT DATE = 1/3/2011	DATE -	REVISED -

STATE OF ILLINOIS
DEPARTMENT OF TRANSPORTATION

IL 13 WESTBOUND
CROSS SECTIONS

SCALE: 1"=10' | SHEET NO. OF SHEETS | STA. 603+00.00 TO STA. 604+50.00

F.A.P RTE.	SECTION	COUNTY	TOTAL SHEETS	SHEET NO.
331	(1-3,I-2)N-1,TS-1	WILLIAMSON	251	144
		CONTRACT NO. 78133		
	ILLINOIS FED. AID PROJECT			

FINAL SURVEY — NOTE BOOK — NO. — SURVEYED — PLOTTED — TEMPLATE — AREAS — AREAS CHECKED — BY — DATE

ORIGINAL SURVEY — NOTE BOOK — NO. — SURVEYED — PLOTTED — TEMPLATE — AREAS — AREAS CHECKED — BY — DATE