FINAL SURVEY	BY	DATE
SURVEYED		
PLOTTED		
NOTE BOOK	TEMPLATE	
NO.	AREAS	
	AREAS CHECKED	

ORIGINAL SURVEY	BY	DATE
SURVEYED		
PLOTTED		
NOTE BOOK	TEMPLATE	
NO.	AREAS	
	AREAS CHECKED	

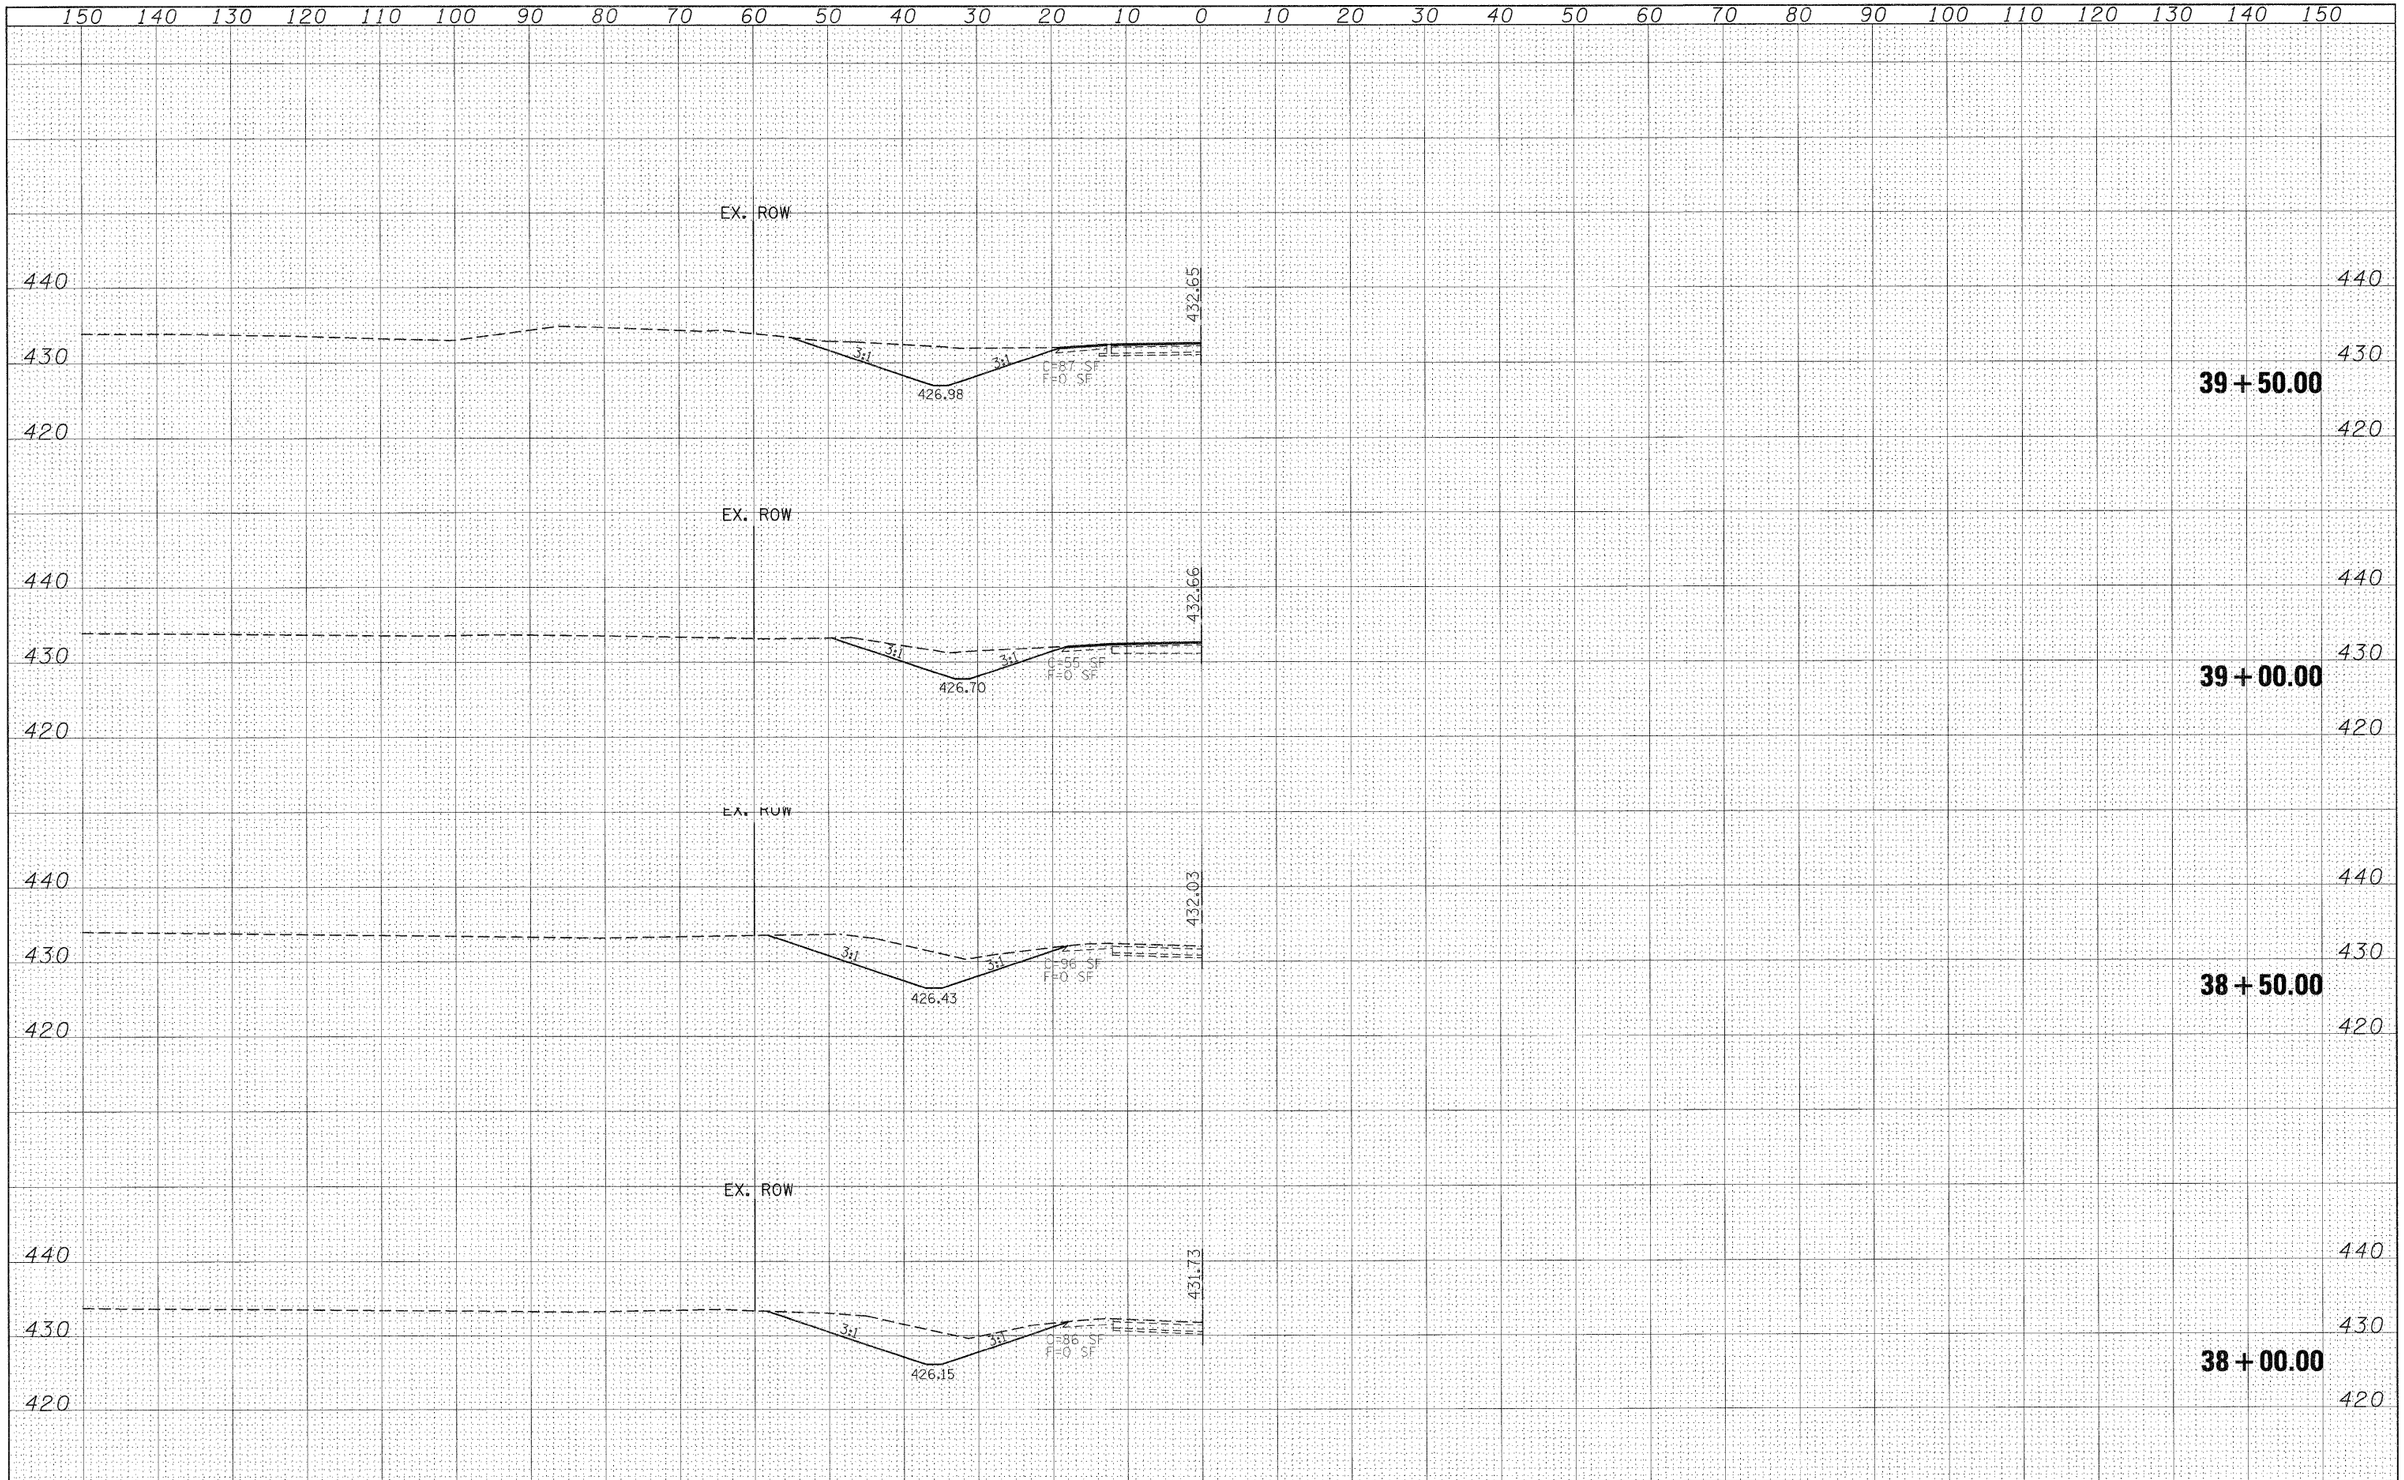

FILE NAME =	USER NAME = knightsm	DESIGNED -	REVISED -
c:\pw_work\pwidot\knightsm\d0135592\78133-sht-xsc_rt148.dgn		DRAWN -	REVISED -
	PLOT SCALE = 10.0000 ' / IN.	CHECKED -	REVISED -
	PLOT DATE = 1/3/2011	DATE -	REVISED -

STATE OF ILLINOIS
DEPARTMENT OF TRANSPORTATION

ILLINOIS 148
CROSS SECTIONS

SCALE: 1"=10' | SHEET NO. OF SHEETS | STA. 38+00.00 | TO STA. 39+50.00

F.A.P RTE.	SECTION	COUNTY	TOTAL SHEETS	SHEET NO.
331	(I-3,I-2)N-1,TS-1	WILLIAMSON	151	161
		CONTRACT NO. 78133		
	ILLINOIS FED. AID PROJECT			