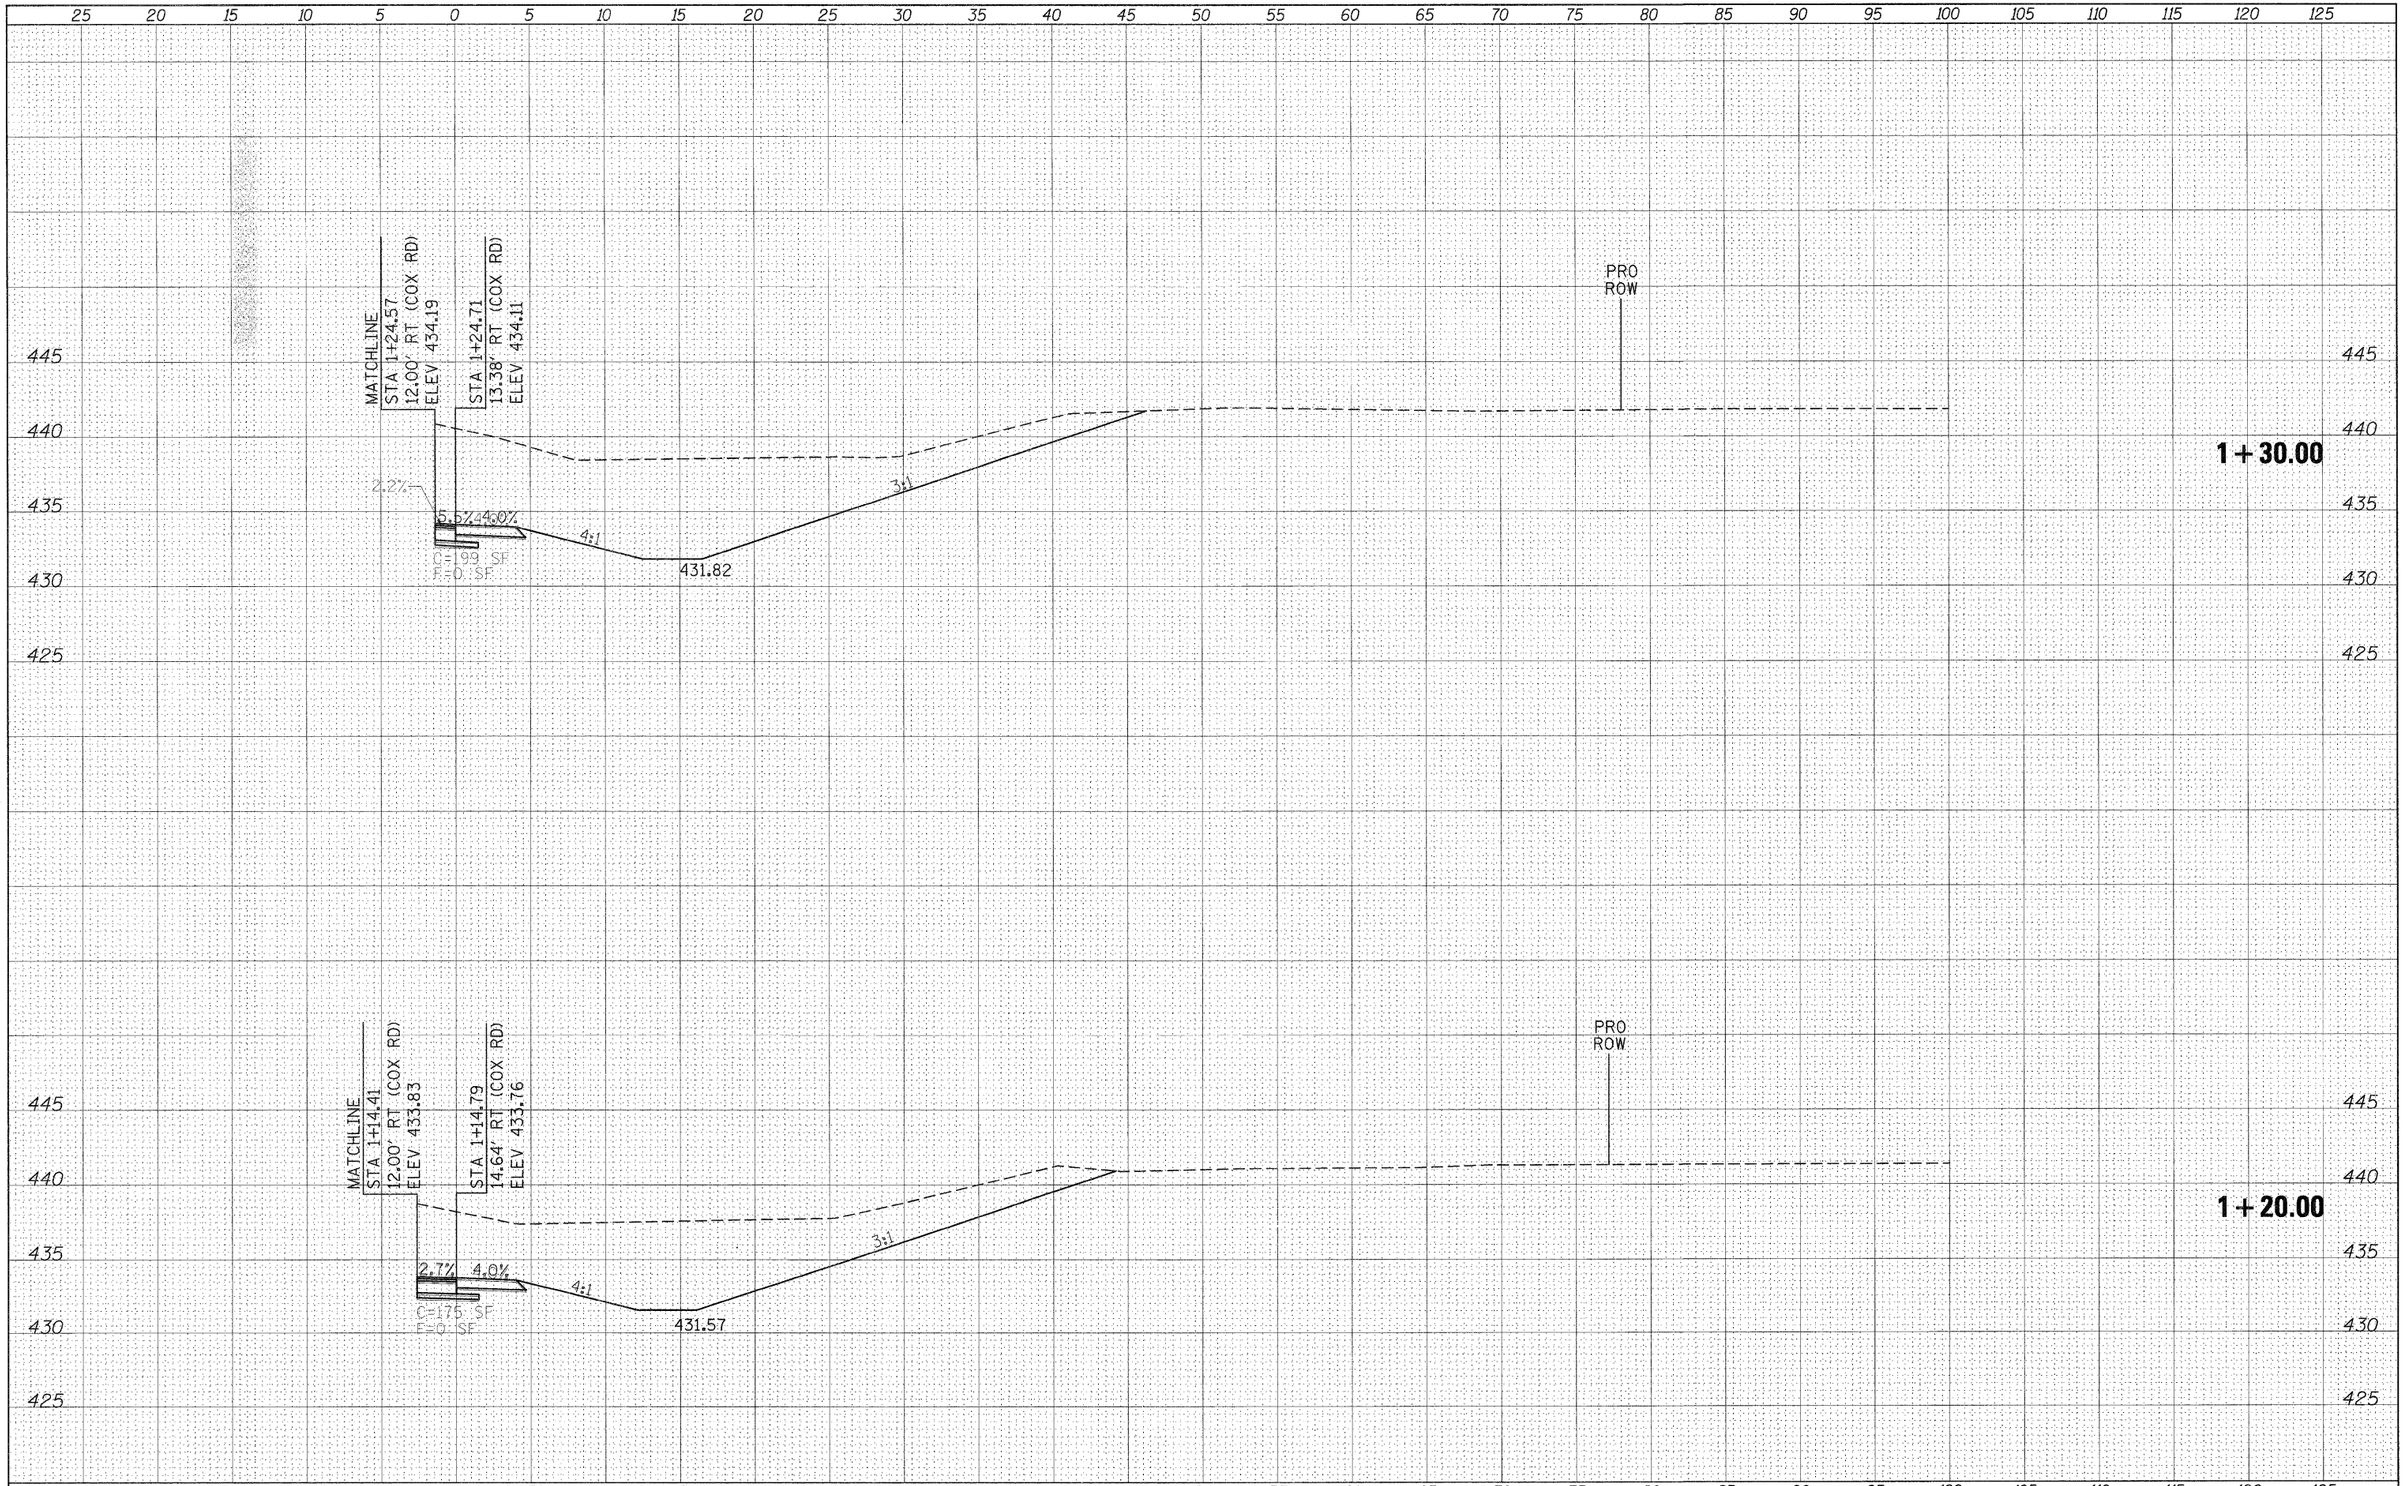

FINAL SURVEY	BY	DATE
	SURVEYED	
	PLOTTED	
NOTE BOOK	TEMPLATE	
NO.	AREAS	
	AREAS CHECKED	

ORIGINAL SURVEY	BY	DATE
	SURVEYED	
	PLOTTED	
NOTE BOOK	TEMPLATE	
NO.	AREAS	
	AREAS CHECKED	

FILE NAME = c:\pw_work\pwidot\knightsm\d0135592\78133-sht-xsc_frwquads.dgn	USER NAME = knightsm	DESIGNED -	REVISED -
		DRAWN -	REVISED -
	PLOT SCALE = 5.0000 ' / IN.	CHECKED -	REVISED -
	PLOT DATE = 1/3/2011	DATE -	REVISED -

STATE OF ILLINOIS
DEPARTMENT OF TRANSPORTATION

NORTH QUADRANT
PROPOSED FRONTAGE ROAD WEST (COX RD)
CROSS SECTIONS

SCALE: 1"=5' | SHEET NO. OF SHEETS | STA. 1+20.00 TO STA. 1+30.00

F.A.P. RTE.	SECTION	COUNTY	TOTAL SHEETS	SHEET NO.
331	(I-3,I-2)N-1,TS-1	WILLIAMSON	251	212
		CONTRACT NO. 78133		
	ILLINOIS FED. AID PROJECT			