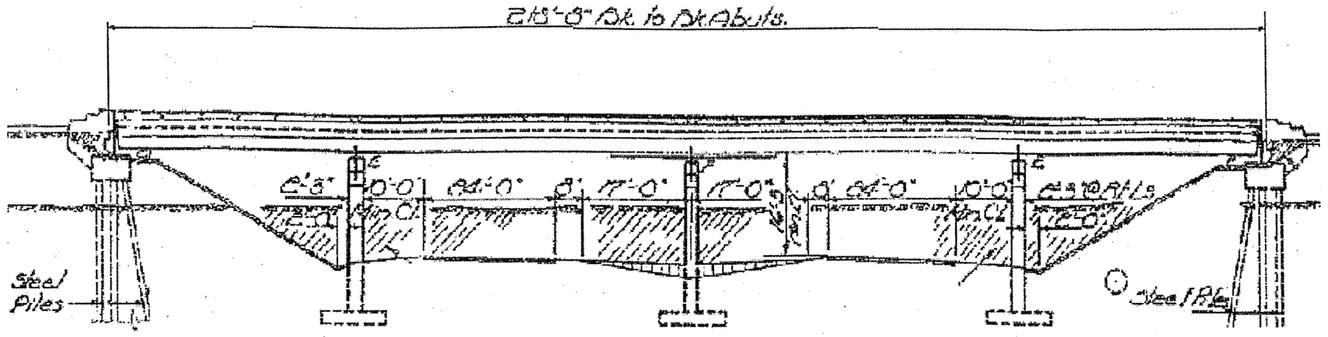

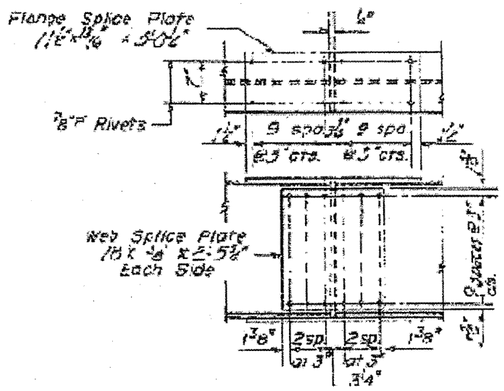

DETAIL OF SPLICE

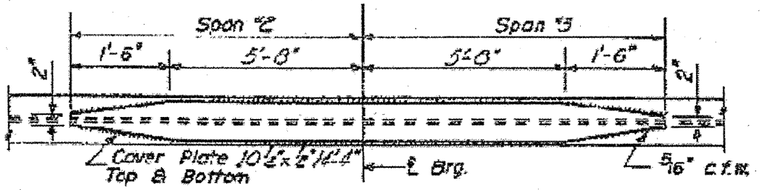

DETAIL OF COVER PLATES

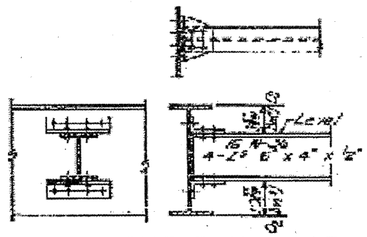

DIAPHRAGM D1 & D2
60 Lbs Required
30 Lbs Required

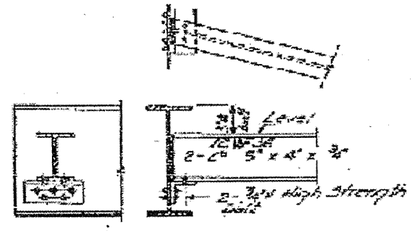

DIAPHRAGM D
20 Required

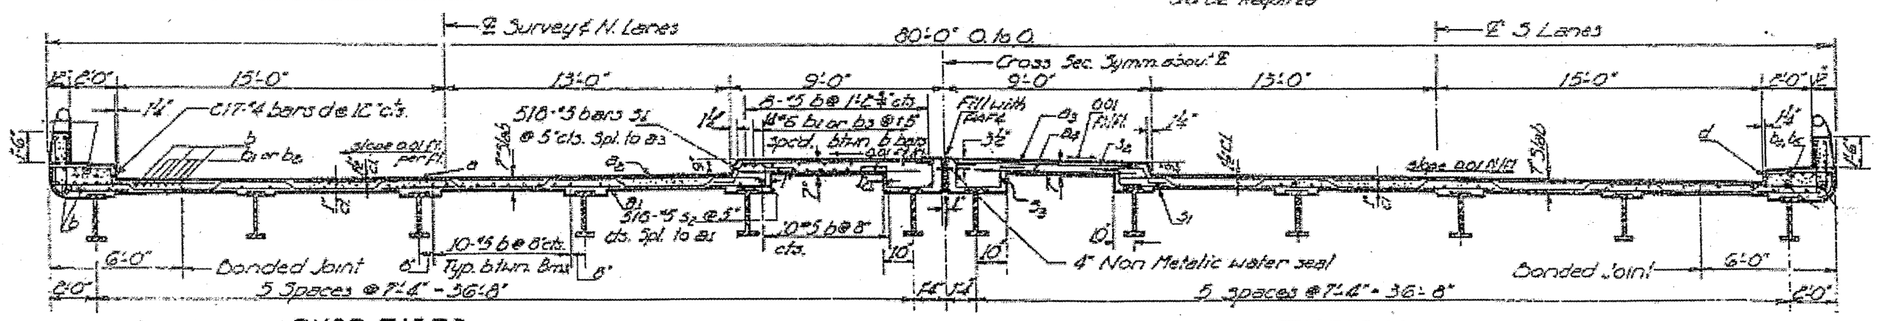

OVER PIERS

CROSS SECTION

TYPICAL

FOR INFORMATION ONLY
STRUCTURE 028-0022

** FAP 885, FAI 57
* Johnson, Franklin

FILE NAME =	USER NAME = gautneyk	DESIGNED -	REVISED -	STATE OF ILLINOIS DEPARTMENT OF TRANSPORTATION		RTE.	SECTION	COUNTY	TOTAL SHEETS	SHEET NO.
		DRAWN -	REVISED -			**	09 BRIDGE PAINTING 2011-1	*	10	6
	PLOT SCALE = 4915.2000 ' / IN.	CHECKED -	REVISED -					CONTRACT NO. 78236		
	PLOT DATE = 12/13/2012	DATE -	REVISED -		SCALE:			ILLINOIS FED. AID PROJECT		