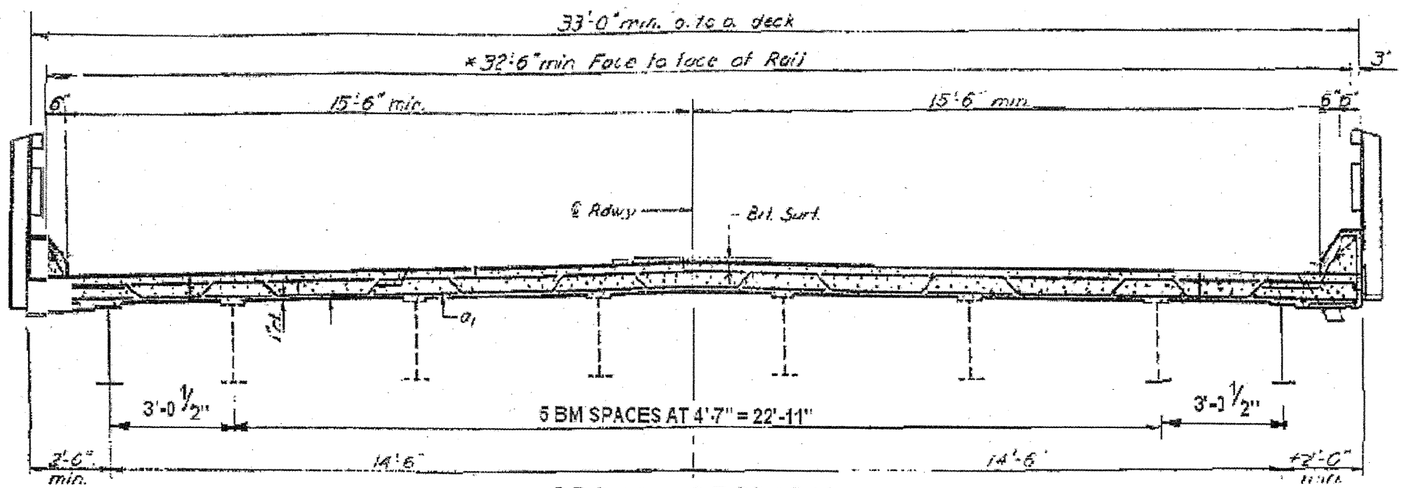

CROSS SECTION

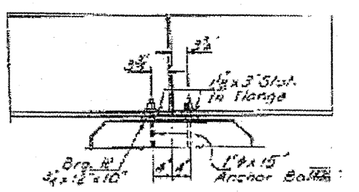

SECTION AT BENTS 3,4 & 6

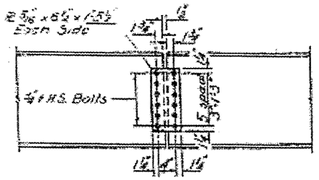

DETAIL OF SPLICE AT BENTS 3,4 & 6

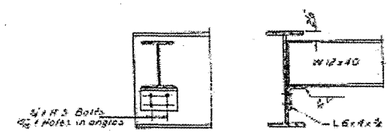

DIAPHRAGM D_2
20 Required

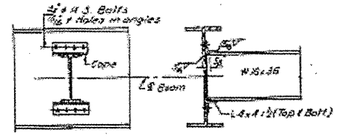

DIAPHRAGM D_3
10 Required

FOR INFORMATION ONLY
STRUCTURE 044-0014

** FAP 885, FAI 57
* Johnson, Franklin

FILE NAME =	USER NAME = gautneyrk	DESIGNED -	REVISED -	STATE OF ILLINOIS DEPARTMENT OF TRANSPORTATION		RTE.	SECTION	COUNTY	TOTAL SHEETS / SHEET NO.
		DRAWN -	REVISED -			**	09 BRIDGE PAINTING 2011-1	*	15 / 9
	PLOT SCALE = 4915.2000 ' / IN.	CHECKED -	REVISED -						CONTRACT NO. 78236
	PLOT DATE = 12/9/2013	DATE -	REVISED -		SCALE:	SHEET NO.	OF SHEETS	STA. TO STA.	ILLINOIS FED. AID PROJECT