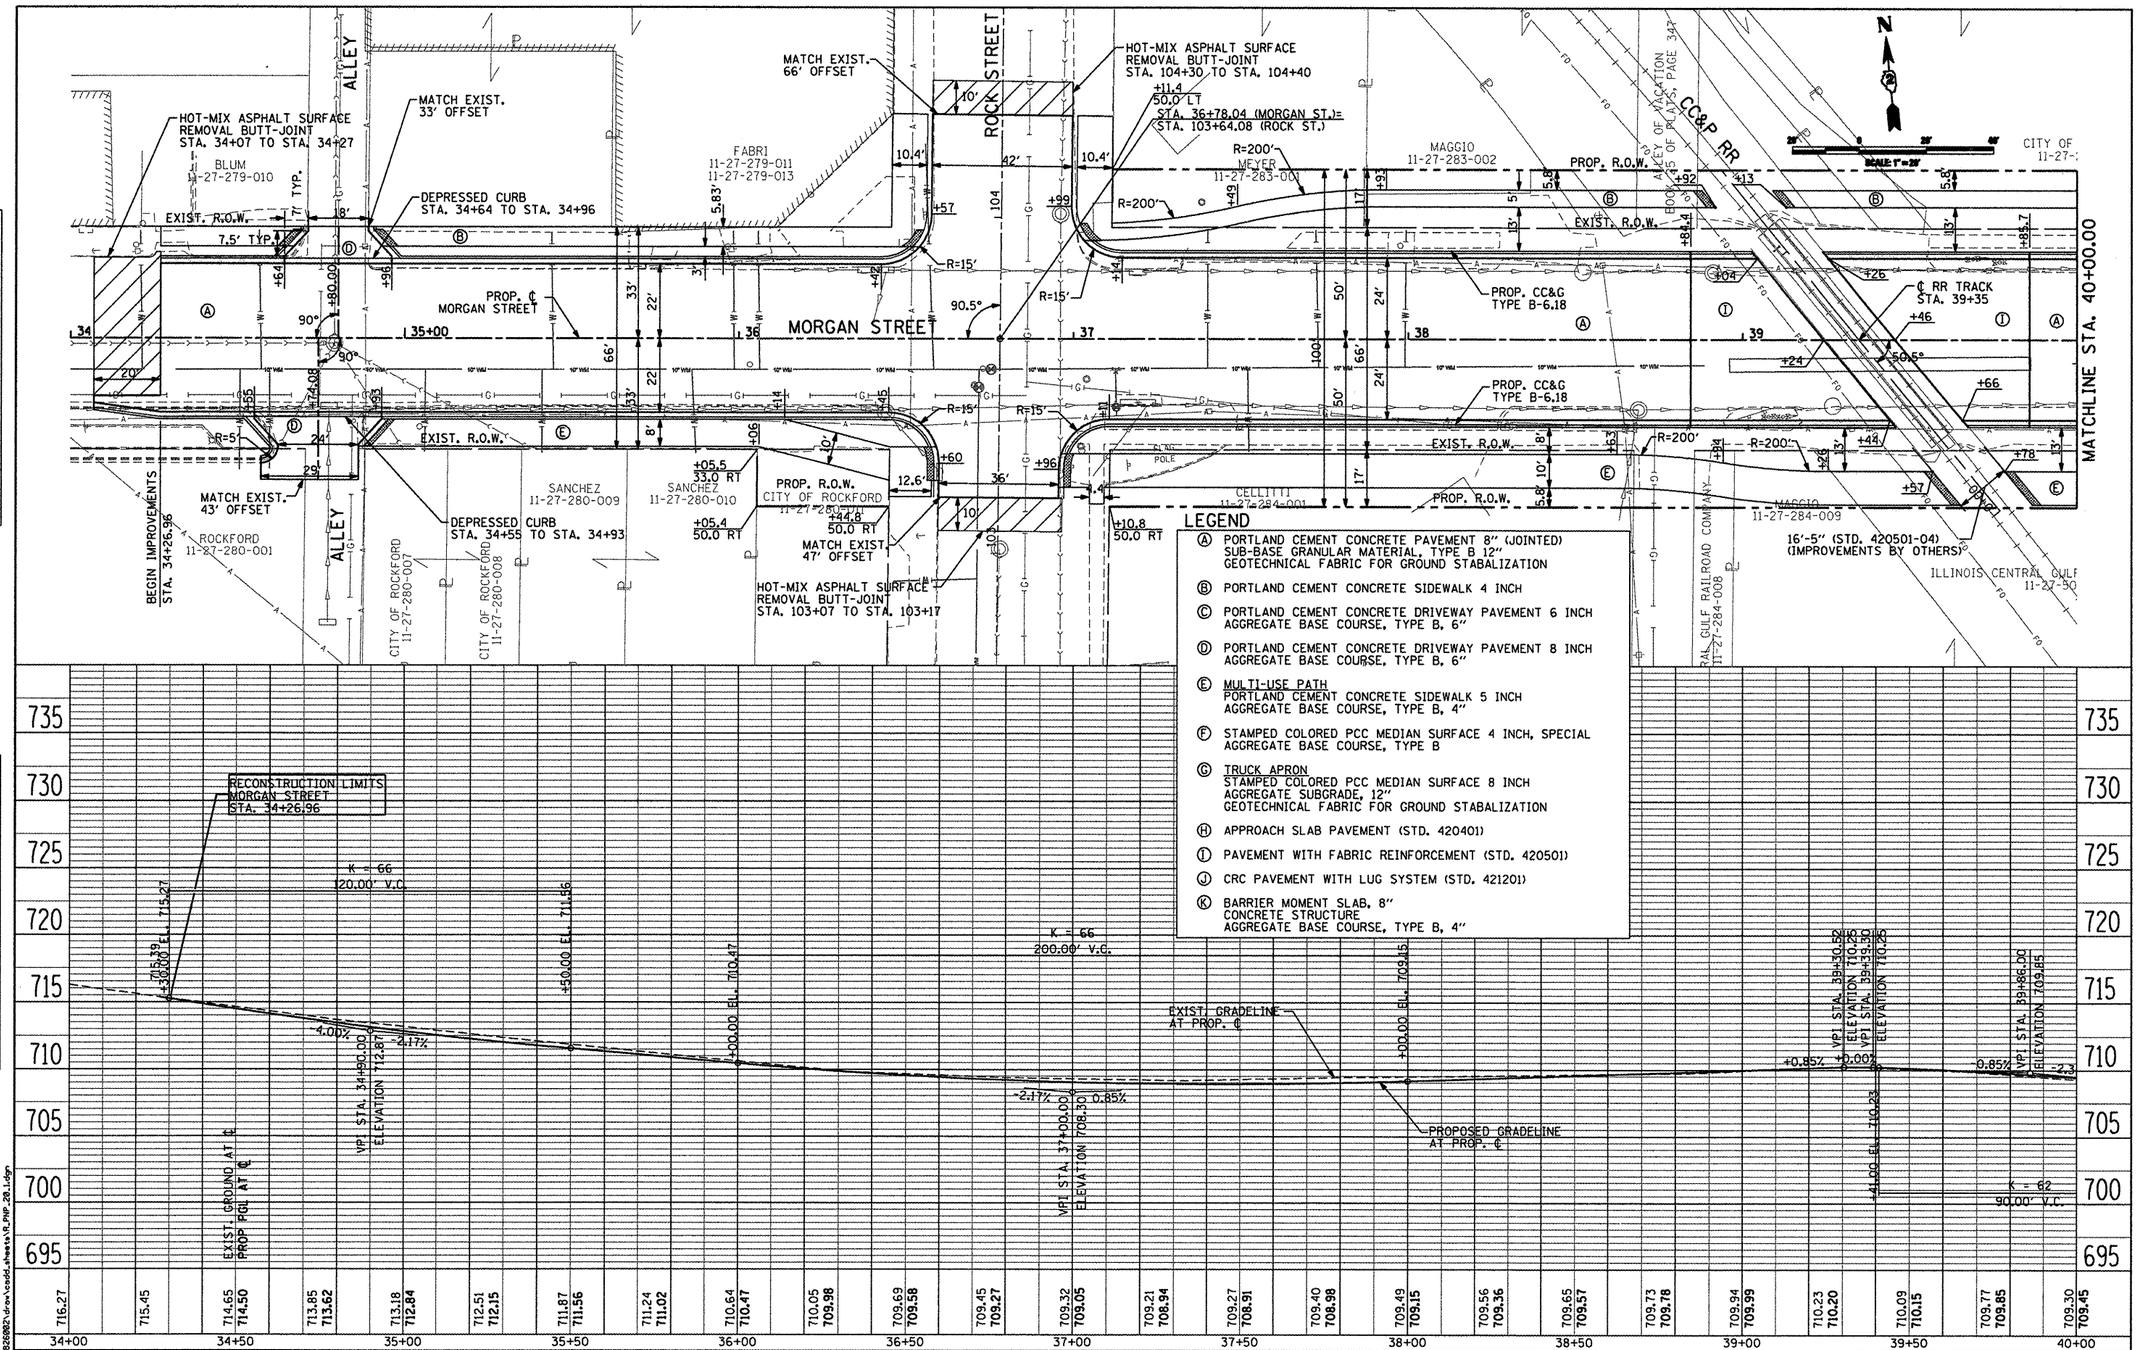

LEGEND

- Ⓐ PORTLAND CEMENT CONCRETE PAVEMENT 8" (JOINTED) SUB-BASE GRANULAR MATERIAL, TYPE B 12" GEOTECHNICAL FABRIC FOR GROUND STABALIZATION
- Ⓑ PORTLAND CEMENT CONCRETE SIDEWALK 4 INCH
- Ⓒ PORTLAND CEMENT CONCRETE DRIVEWAY PAVEMENT 6 INCH AGGREGATE BASE COURSE, TYPE B, 6"
- Ⓓ PORTLAND CEMENT CONCRETE DRIVEWAY PAVEMENT 8 INCH AGGREGATE BASE COURSE, TYPE B, 6"
- Ⓔ MULTI-USE PATH PORTLAND CEMENT CONCRETE SIDEWALK 5 INCH AGGREGATE BASE COURSE, TYPE B, 4"
- Ⓕ STAMPED COLORED PCC MEDIAN SURFACE 4 INCH, SPECIAL AGGREGATE BASE COURSE, TYPE B
- Ⓖ TRUCK APRON STAMPED COLORED PCC MEDIAN SURFACE 8 INCH AGGREGATE SUBGRADE, 12" GEOTECHNICAL FABRIC FOR GROUND STABALIZATION
- Ⓗ APPROACH SLAB PAVEMENT (STD. 420401)
- Ⓘ PAVEMENT WITH FABRIC REINFORCEMENT (STD. 420501)
- Ⓙ CRC PAVEMENT WITH LUG SYSTEM (STD. 421201)
- Ⓚ BARRIER MOMENT SLAB, 8" CONCRETE STRUCTURE AGGREGATE BASE COURSE, TYPE B, 4"

PLAN — CORRECTED, PLOTTED, ALIGNMENT CHECKED, NOTE BOOK, CADD FILE NAME, NO.___, BY, DATE

PROFILE — CORRECTED, PLOTTED, GRADES CHECKED, NOTE BOOK, NO.___, STRUCTURE NOTATIONS CHKD, BY, DATE

I:\rockford\08282002\drawcadd\sheets\R_PNP_20.1.dgn

CMT ©Copyright CMT, Inc. CRAWFORD, MURPHY & TILLY, INC. CONSULTING ENGINEERS License No. 184-000605

USER NAME = Steve Prange
PLOT SCALE = 40.0000 ' / IN.
PLOT DATE = 02/04/11

DESIGNED SJP / MNB
DRAWN ERD
CHECKED SJP
DATE 02/04/2011

REVISED -
REVISED -
REVISED -
REVISED -

CITY OF ROCKFORD
MORGAN STREET BRIDGE

PROPOSED ROADWAY PLAN & PROFILE
MORGAN STREET /COLLEGE AVENUE

SCALE: 1" = 20' | SHEET NO. 1 OF 8 SHEETS | STA. 34+00 TO STA. 40+00

F.A. RTE.	SECTION	COUNTY	TOTAL SHEETS	SHEET NO.
5077	99-00493-00-BR	WINNEBAGO	253	26
		CONTRACT NO. 85529		
FED. ROAD DIST. NO. 2	ILLINOIS	FED. AID PROJECT	BRM-5099(165)	