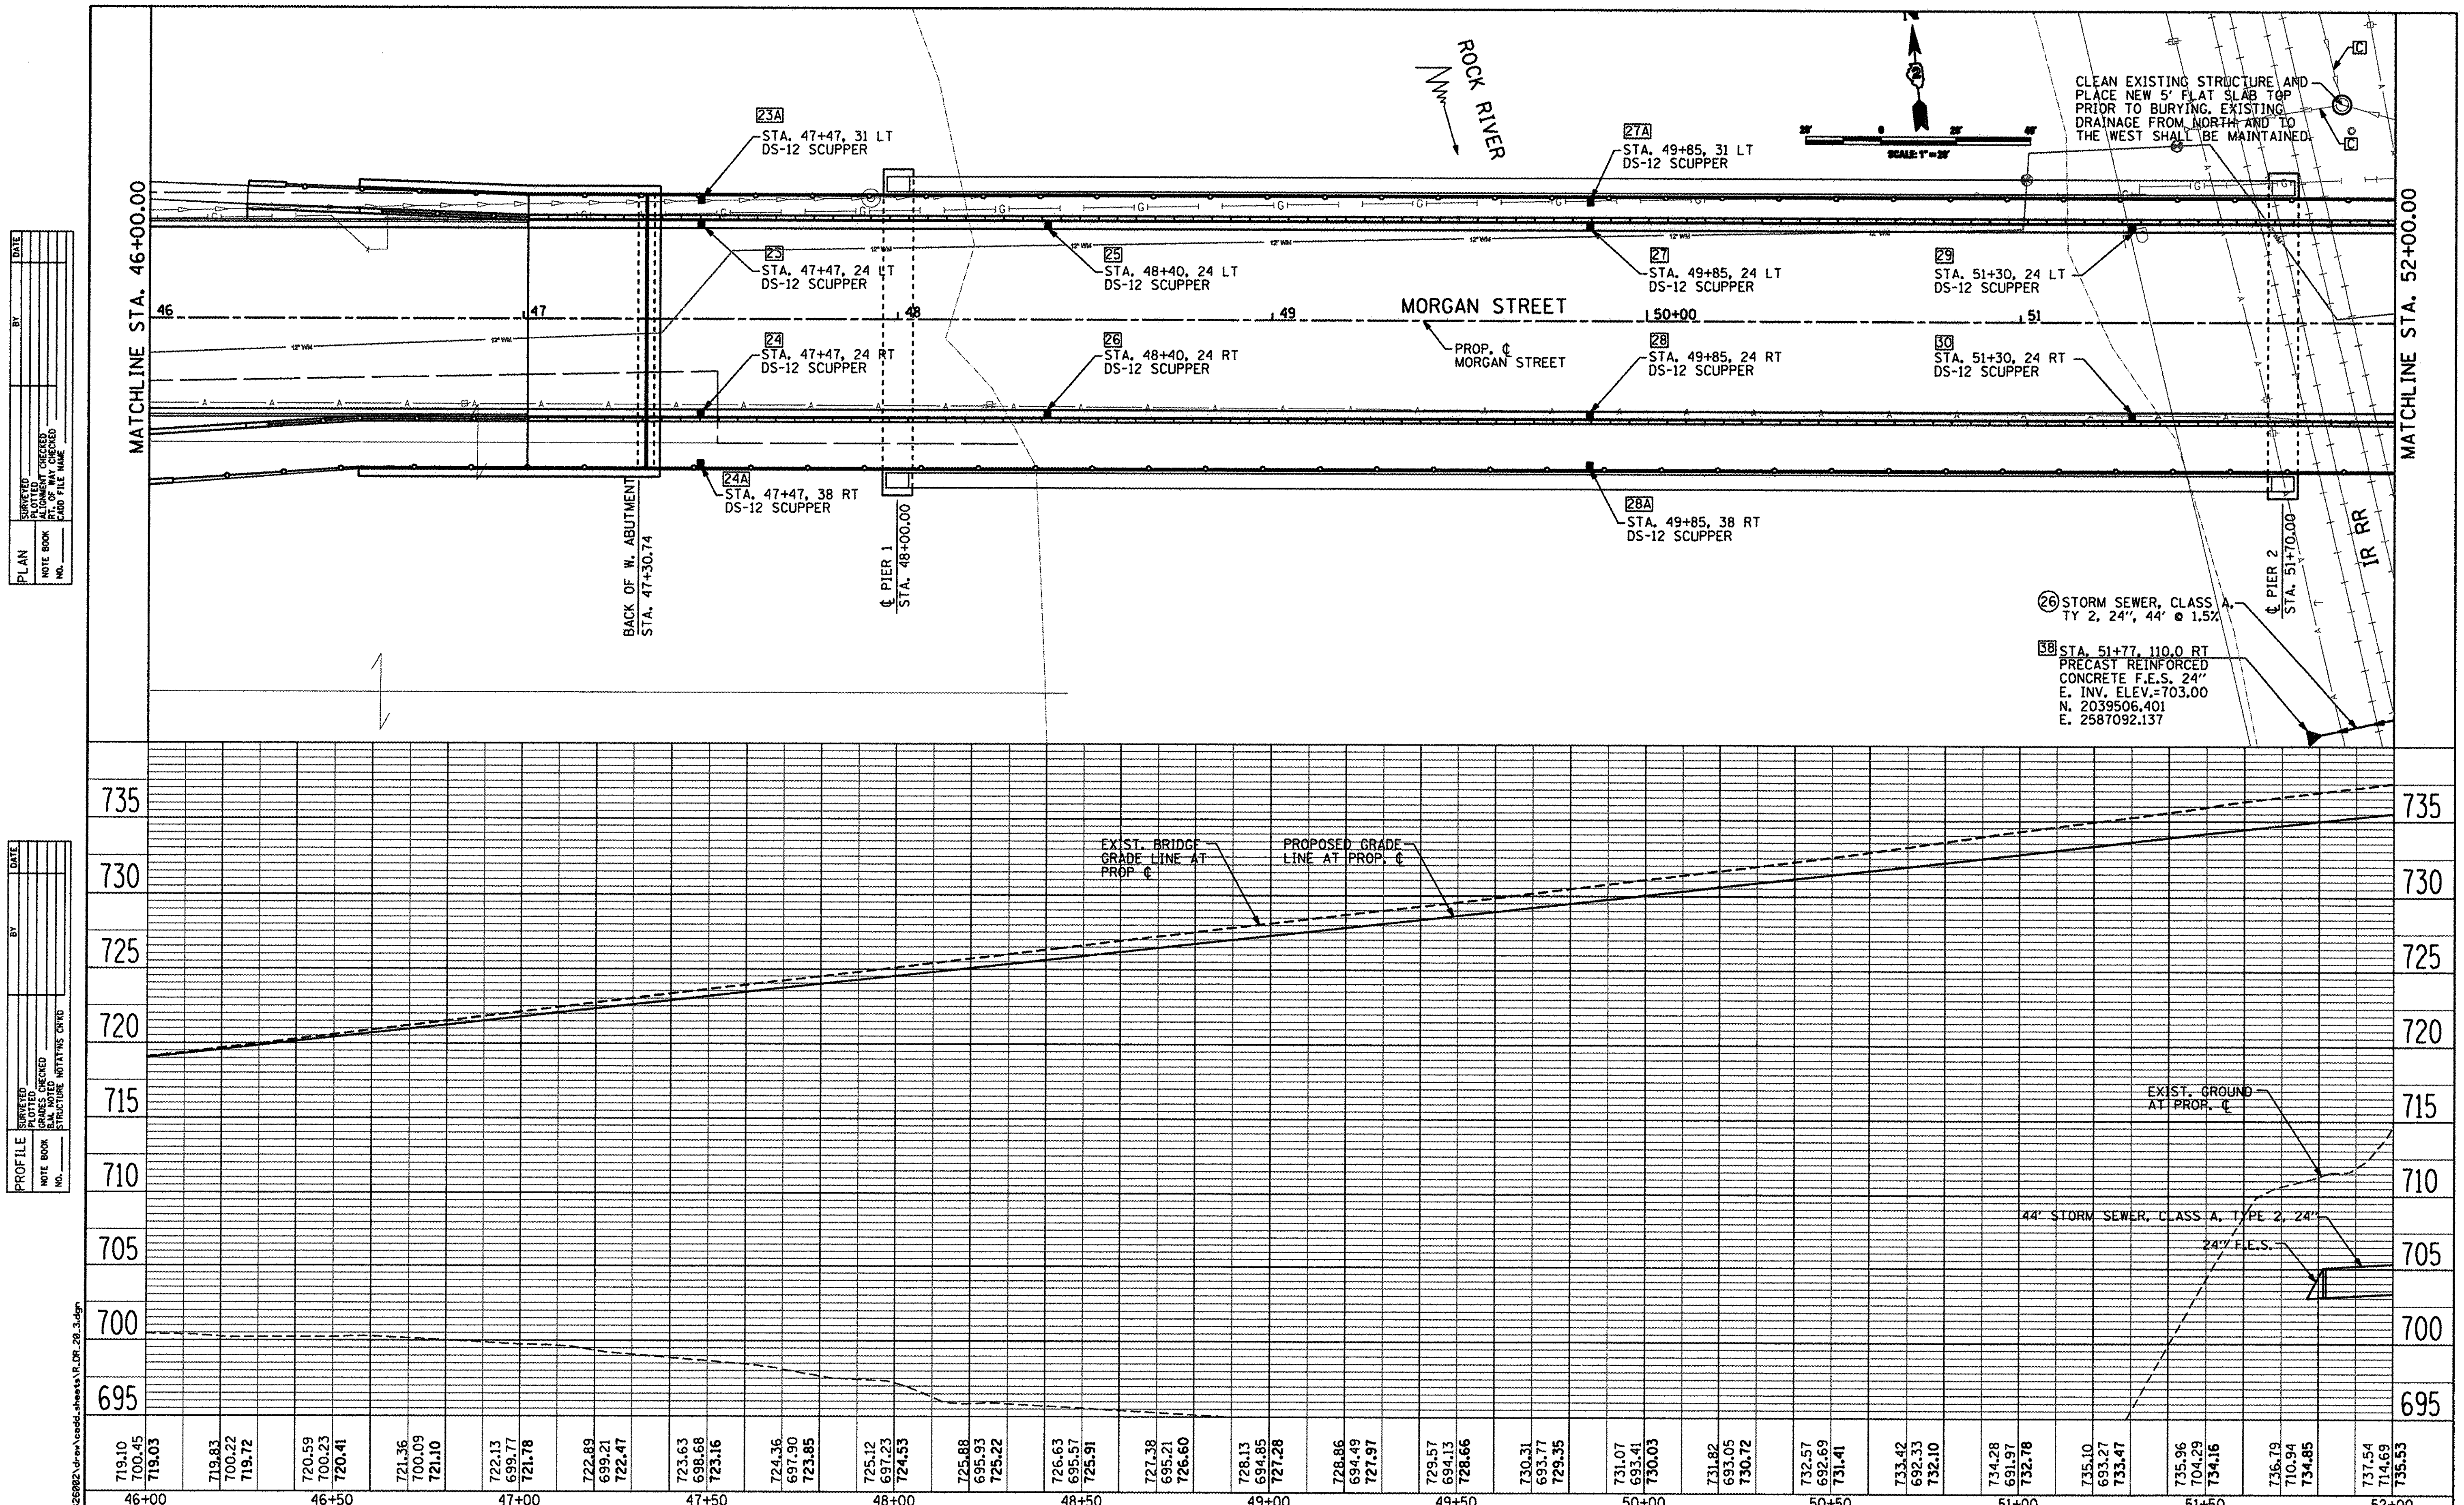

CMT ©Copyright CMT, Inc. CRAWFORD, MURPHY & TILLY, INC. CONSULTING ENGINEERS License No. 184-000613	USER NAME = Steve Prange	DESIGNED SJP / MNB	REVISED -	CITY OF ROCKFORD MORGAN STREET BRIDGE
		DRAWN ERD	REVISED -	
	PLOT SCALE = 40.0000 ' / IN.	CHECKED SJP	REVISED -	
	PLOT DATE = 02/04/11	DATE 02/04/2011	REVISED -	

PROPOSED DRAINAGE PLAN & PROFILE
MORGAN STREET /COLLEGE AVENUE

SCALE: 1" = 20' | SHEET NO. 3 OF 11 SHEETS | STA. 46+00 TO STA. 52+00

F.A. RTE.	SECTION	COUNTY	TOTAL SHEETS	SHEET NO.
5077	99-00493-00-BR	WINNEBAGO	253	44
		CONTRACT NO. 85529		
FED. ROAD DIST. NO. 2	ILLINOIS	FED. AID PROJECT BRM-5099(65)		