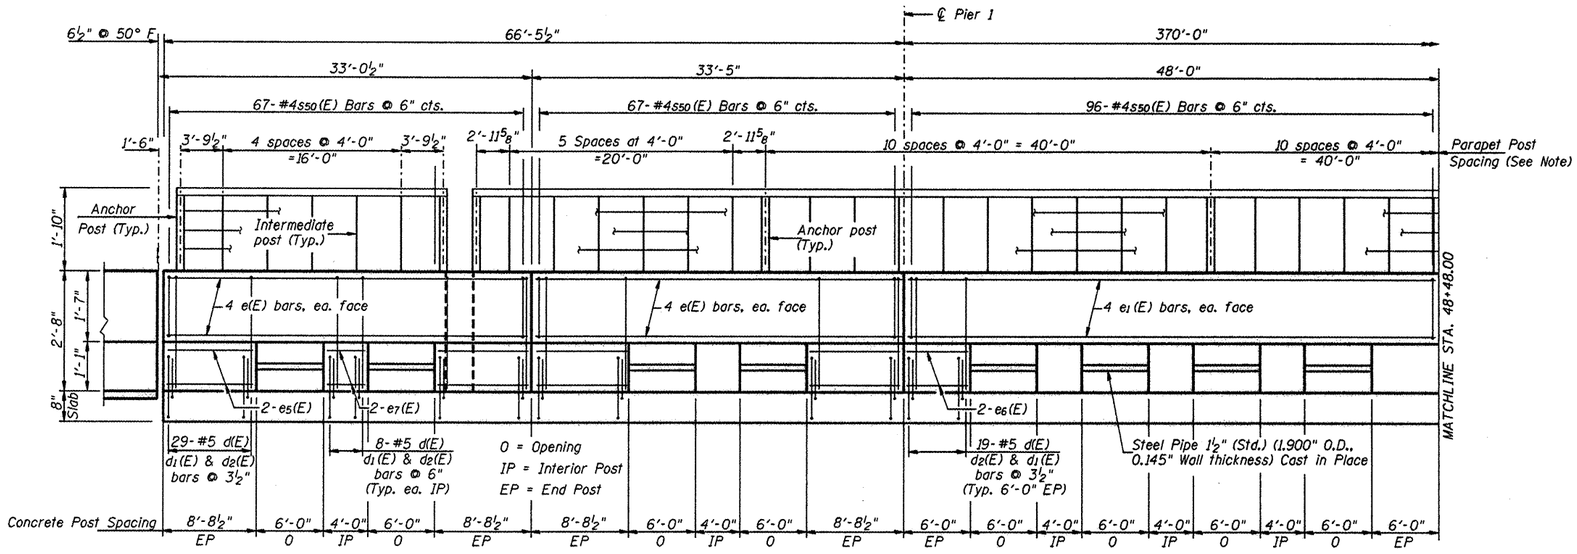

SOUTH PARAPET ELEVATION-I

(Looking at Back Face)

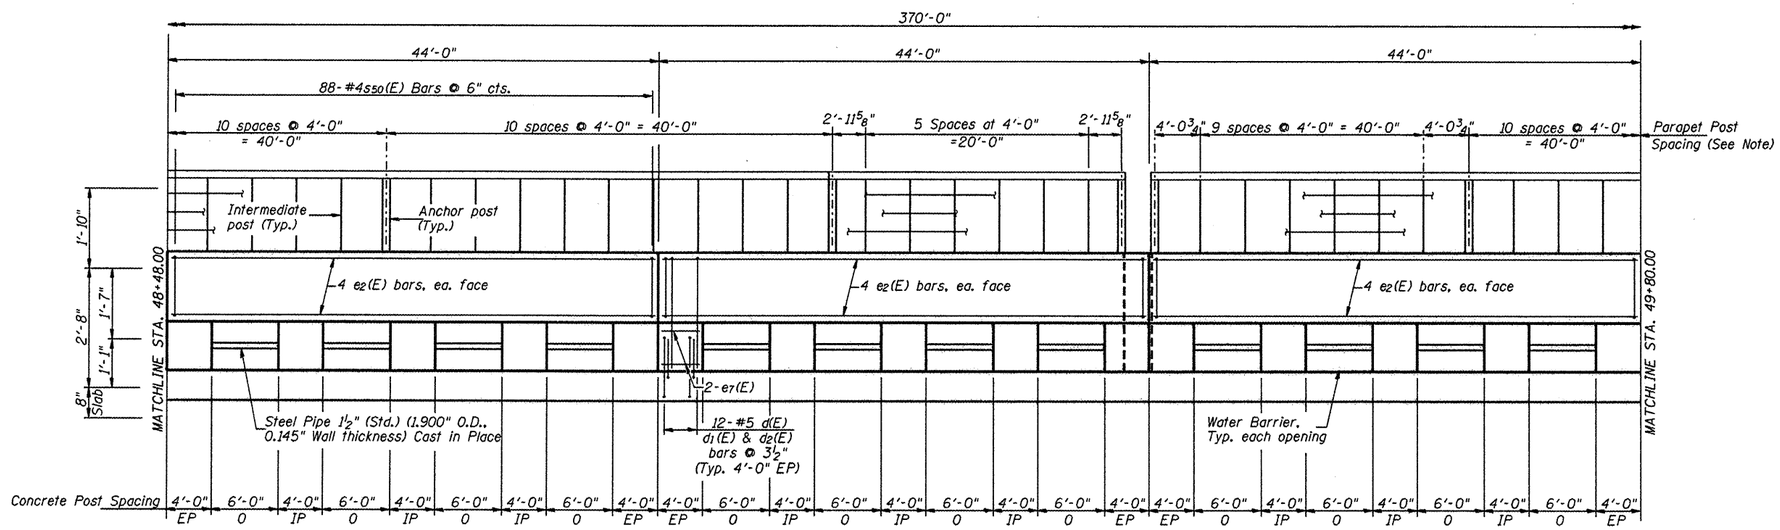

SOUTH PARAPET ELEVATION-II

(Looking at Back Face)

NOTE:

Pedestrian Rail Post Spacing shall be the same as the Parapet Rail Post Spacing, U.N.O.

L:\ROCKFORD\08269B2\D-en\CADD.Sheets\S-23.South Parapet Details 1.dgn

CMT ©Copyright CMT, Inc.
CRAWFORD, MURPHY & TILLY, INC.
CONSULTING ENGINEERS
License No. 184-000613

HNTB

DESIGNED - PA, JDJ, BPD, CJW	REVISED -		
DRAWN - GLD	REVISED -		
CHECKED - RJK	REVISED -		
DATE - 02/04/2011	REVISED -		

CITY OF ROCKFORD
MORGAN STREET BRIDGE

SOUTH PARAPET DETAILS - I
STRUCTURE NO. 101-6108

SCALE: | SHEET NO. 22 OF 79 SHEETS | STA. 47+00.74 TO STA. 52+63.50

F.A.U. RTE.	SECTION	COUNTY	TOTAL SHEETS	SHEET NO.
5077	99-00493-00-BR	WINNEBAGO	253	148

CONTRACT NO. 85529

FED. ROAD DIST. NO. 2 | ILLINOIS | FED. AID PROJECT BRM-5099(65)