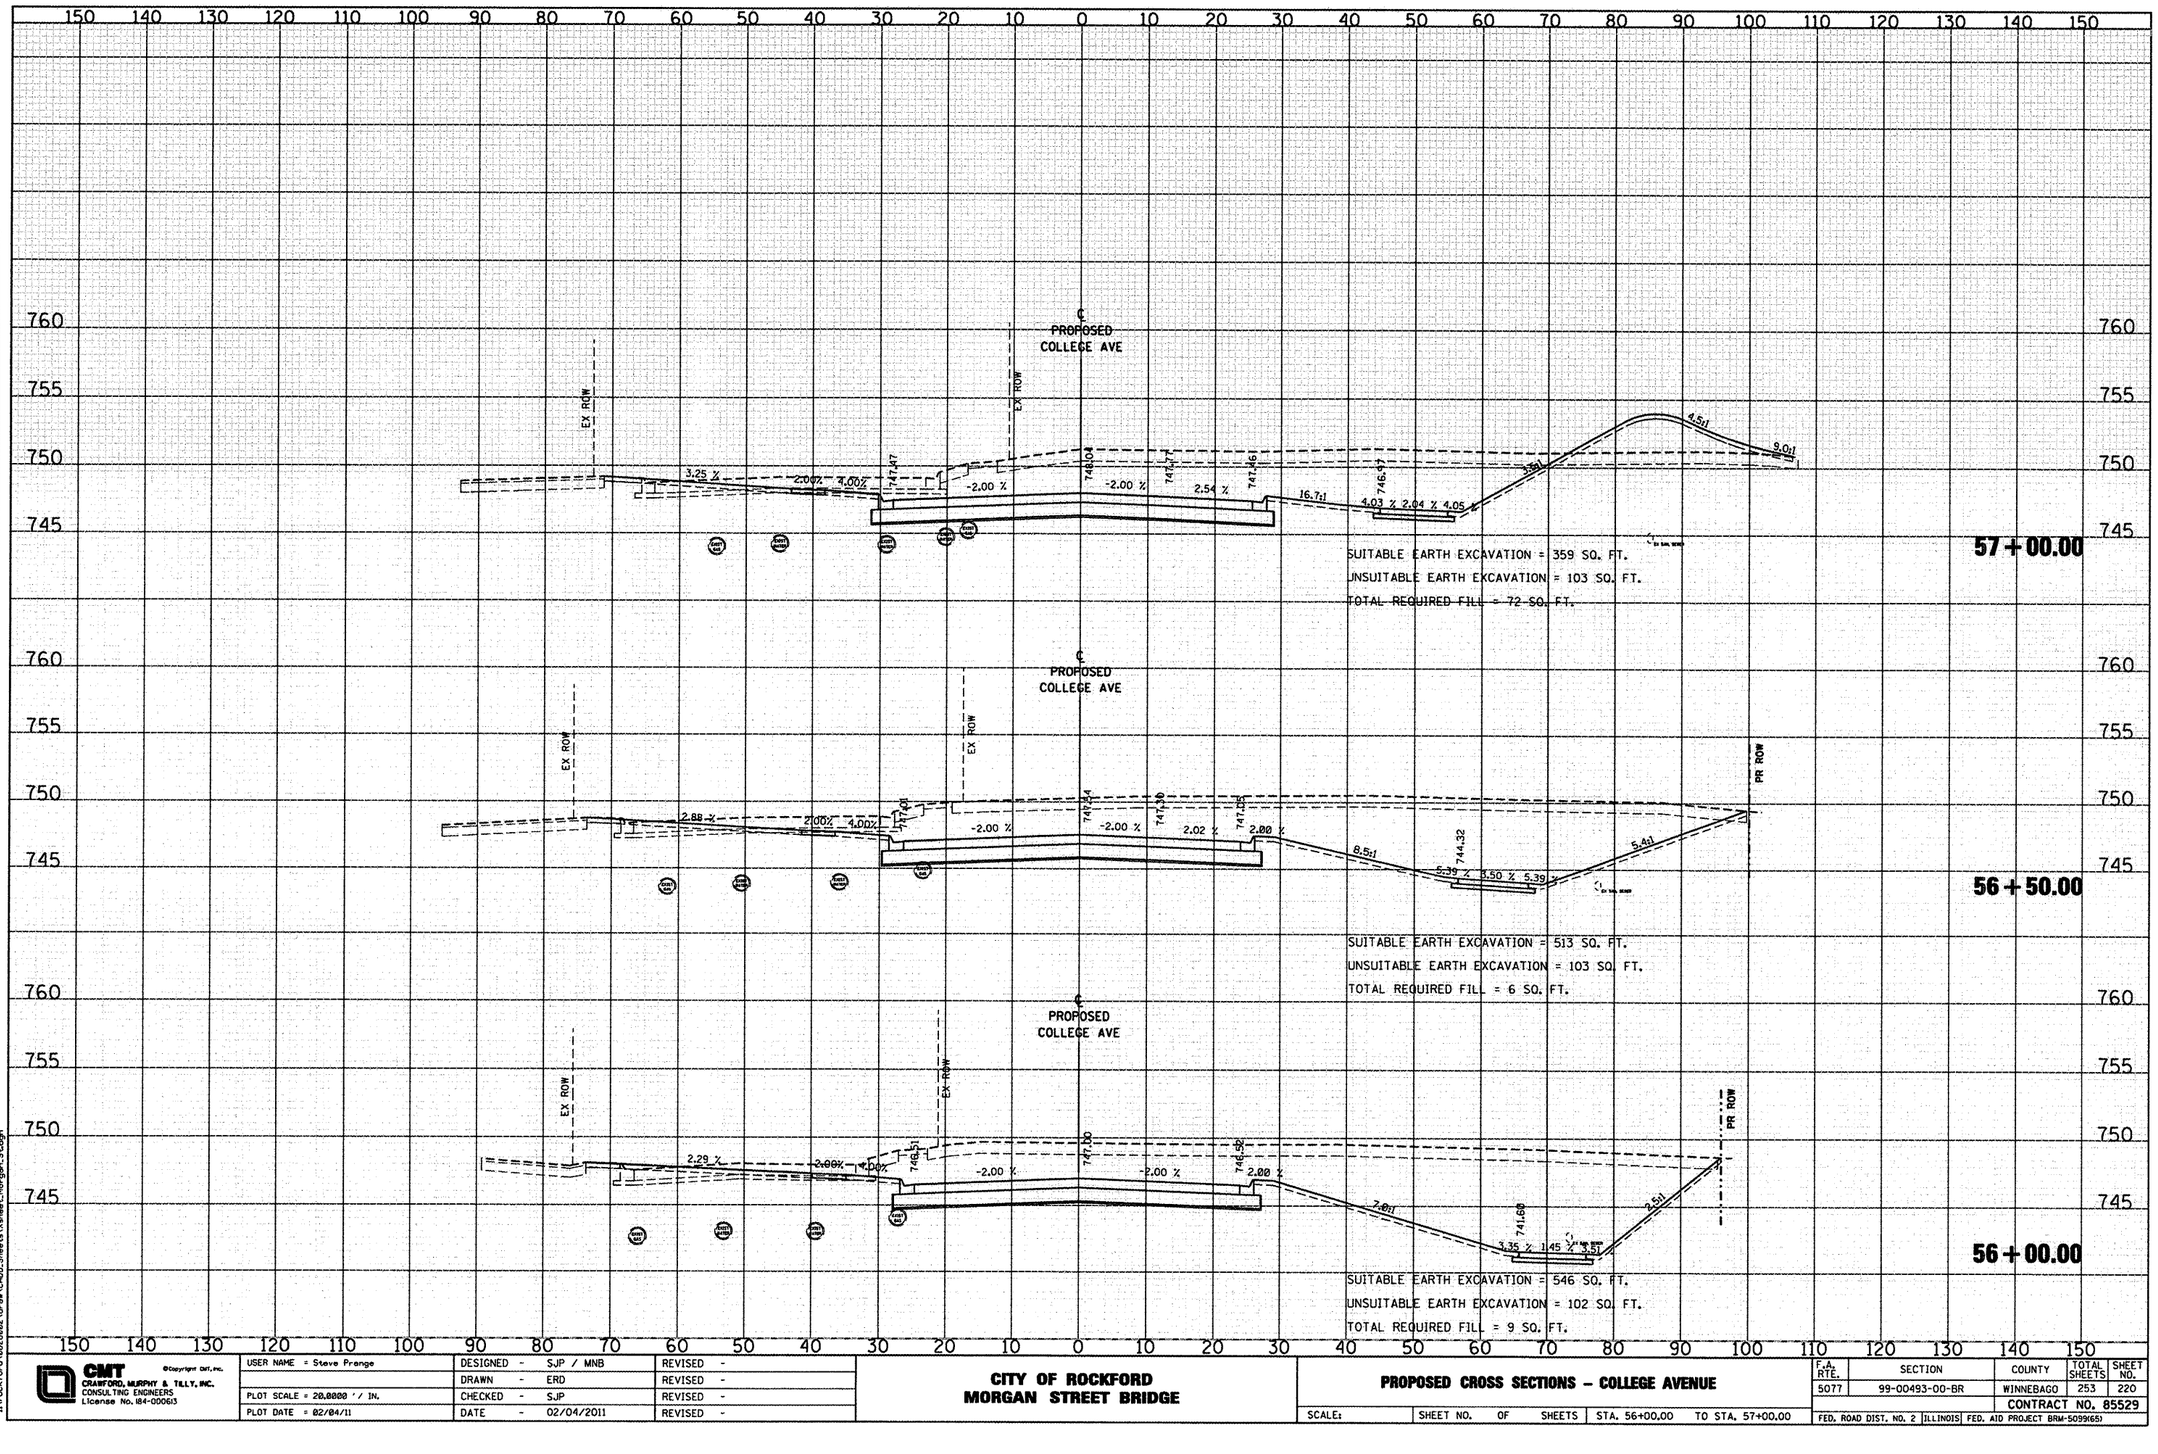

FINAL SURVEY — SURVEYED / PLOTTED / TEMPLATE / AREAS CHECKED — NOTE BOOK — NO. — BY — DATE

ORIGINAL SURVEY — SURVEYED / PLOTTED / TEMPLATE / AREAS CHECKED — NOTE BOOK — NO. — BY — DATE

I:\rockford\080508R2\draw\CADD Sheets\Wheat_Morgan_Sludge

©Copyright CMT, Inc.

CMT
CRAWFORD, MURPHY & TILLY, INC.
CONSULTING ENGINEERS
License No. 184-000613

USER NAME = Steve Prange	DESIGNED - SJP / MNB	REVISED -	
	DRAWN - ERD	REVISED -	
PLOT SCALE = 20.0000 ' / IN.	CHECKED - SJP	REVISED -	
PLOT DATE = 02/04/11	DATE - 02/04/2011	REVISED -	

CITY OF ROCKFORD
MORGAN STREET BRIDGE

PROPOSED CROSS SECTIONS – COLLEGE AVENUE

SCALE: | SHEET NO. OF SHEETS | STA. 56+00.00 TO STA. 57+00.00

F.A. RTE.	SECTION	COUNTY	TOTAL SHEETS	SHEET NO.
5077	99-00493-00-BR	WINNEBAGO	253	220
		CONTRACT NO. 85529		
FED. ROAD DIST. NO. 2	ILLINOIS	FED. AID PROJECT BRM-5099(65)		