DATE	BY	
		SURVEYED
		PLOTTED
		FIELD BOOK
		AREAS
		AREAS CHECKED
		NOTE BOOK
		NO.

FINAL SURVEY

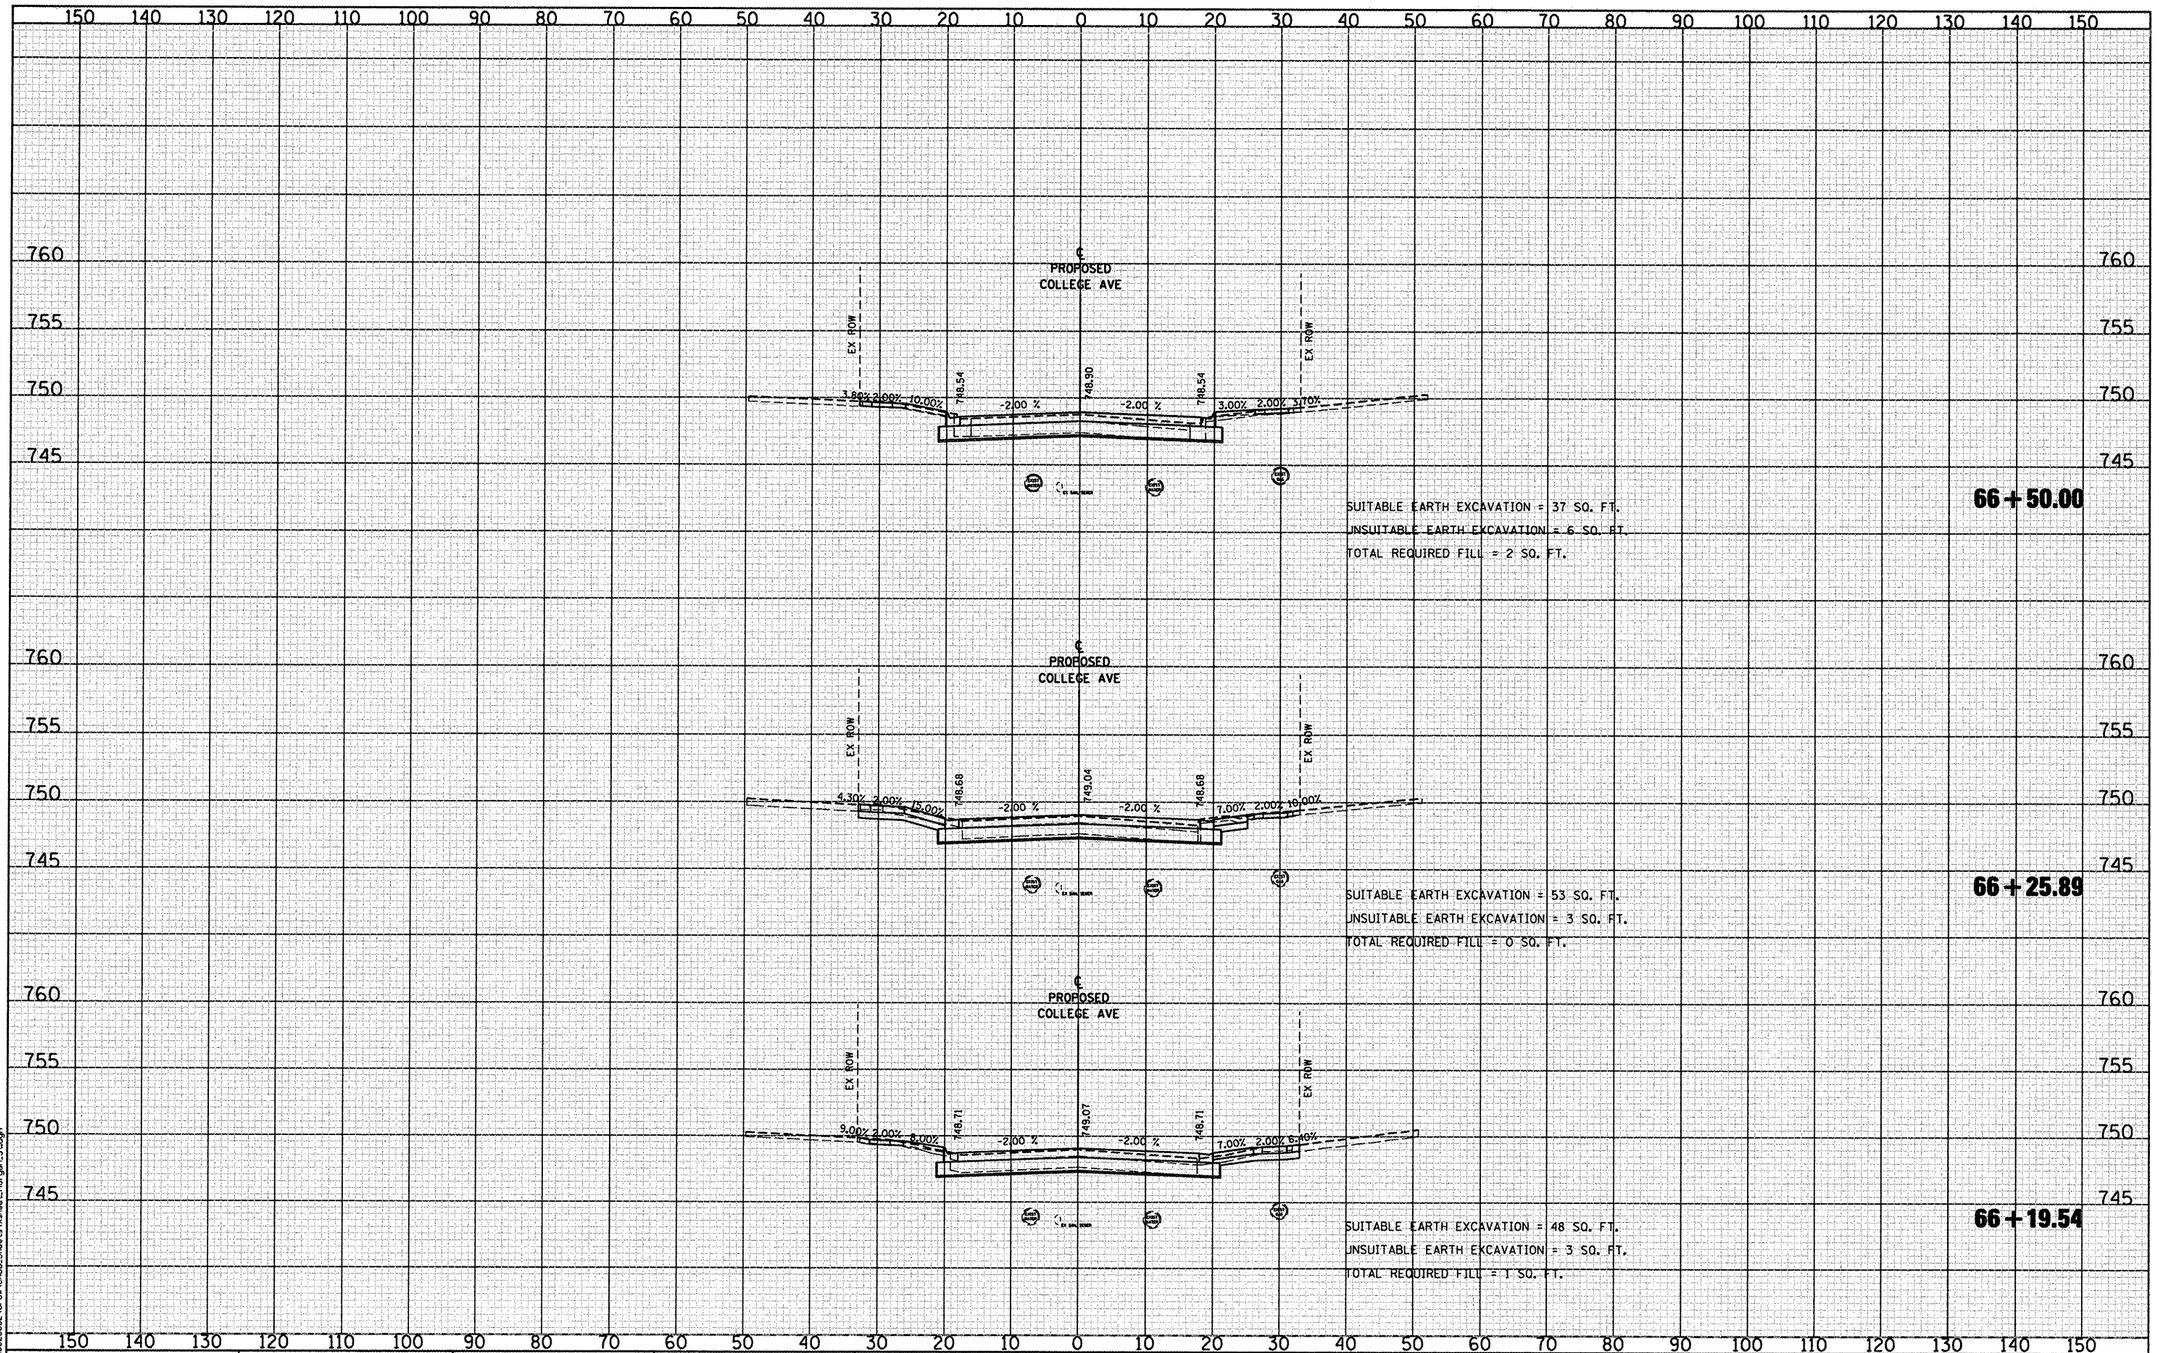

ORIGINAL SURVEY	BY	DATE
		SURVEYED
		PLOTTED
		FIELD BOOK
		AREAS
		AREAS CHECKED
		NOTE BOOK
		NO.

I:\rockford\0826802\drawn\CADD_Sheets\Xsheet_Morgan_St.dgn

CMT ©Copyright CMT, Inc.
CRAWFORD, MURPHY & TILLY, INC.
CONSULTING ENGINEERS
License No. 184-000613

USER NAME = Steve Prange	DESIGNED - SJP / MNB	REVISED -	
	DRAWN - ERD	REVISED -	
PLOT SCALE = 20.0000 ' / IN.	CHECKED - SJP	REVISED -	
PLOT DATE = 02/04/11	DATE - 02/04/2011	REVISED -	

CITY OF ROCKFORD
MORGAN STREET BRIDGE

PROPOSED CROSS SECTIONS – COLLEGE AVENUE

SCALE: | SHEET NO. OF SHEETS | STA. 66+19.54 | TO STA. 66+50.00

F.A. RTE.	SECTION	COUNTY	TOTAL SHEETS	SHEET NO.
5077	99-00493-00-BR	WINNEBAGO	253	228
		CONTRACT NO. 85529		
FED. ROAD DIST. NO. 2	ILLINOIS	FED. AID PROJECT BRM-5099(65)		