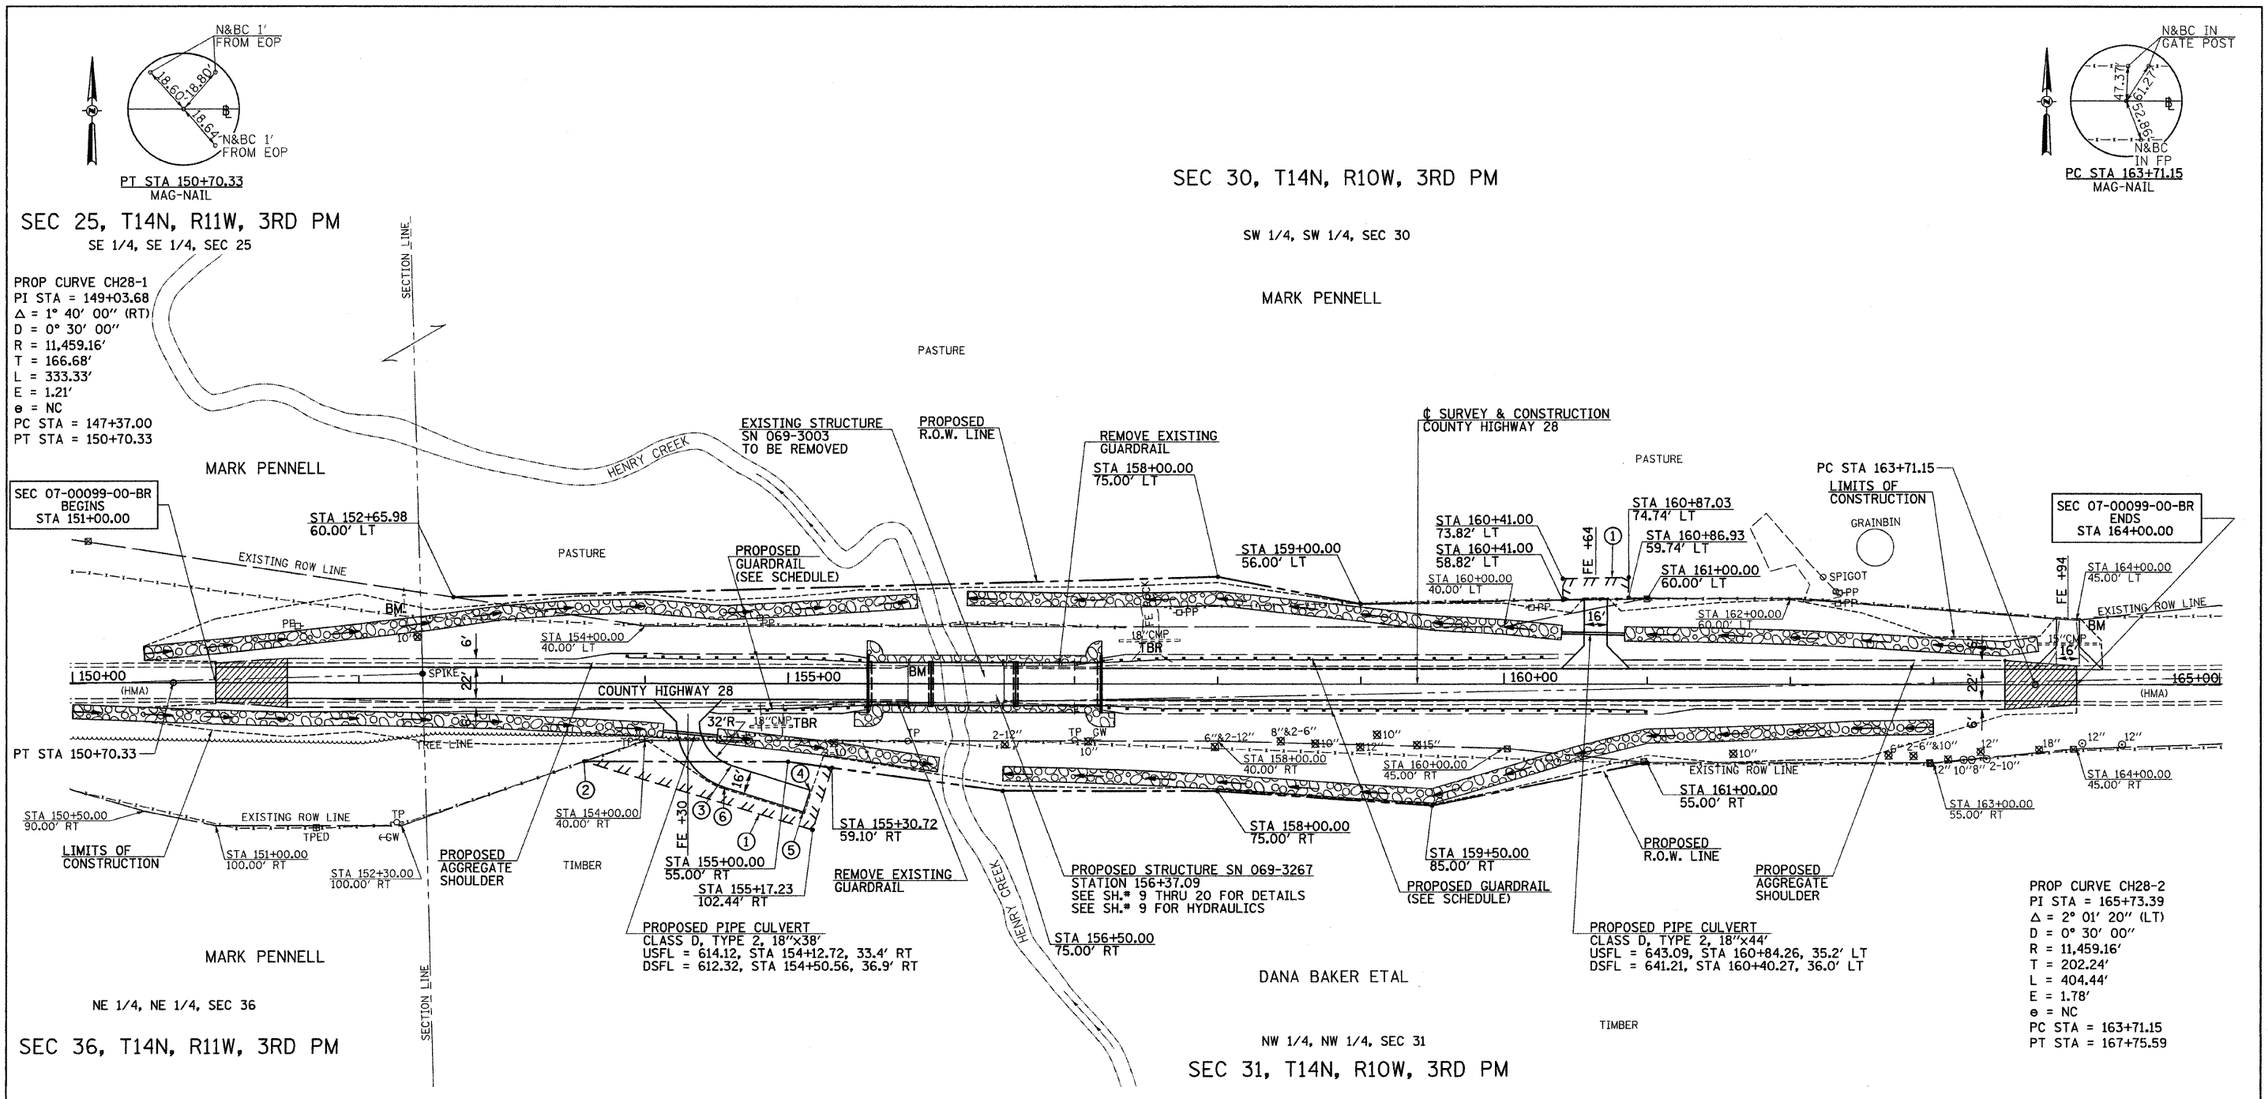

FILE NAME = V:\Bridge\2484-Morgan\2484PLAN1.dgn	USER NAME = cthomas	DESIGNED - JRB	REVISED -	MORGAN COUNTY COUNTY HIGHWAY 28 OVER HENRY CREEK	PLAN	F.A.S. RTE. 609	SECTION 07-00099-00-BR	COUNTY MORGAN	TOTAL SHEETS 48	SHEET NO. 7
		DRAWN - JCW	REVISED -							
	PLOT SCALE = 50.00 ' / IN.	CHECKED - JRB	REVISED -					CONTRACT NO. 93545		
	PLOT DATE = 1/6/2011	DATE - 12-31-08	REVISED -		SCALE: 1"=50' SHEET NO. 1 OF 2 SHEETS STA. 151+00.00 TO STA. 164+00.00	FED. ROAD DIST. NO. 7	ILLINOIS	FED. AID PROJECT BRS-0609(109)		