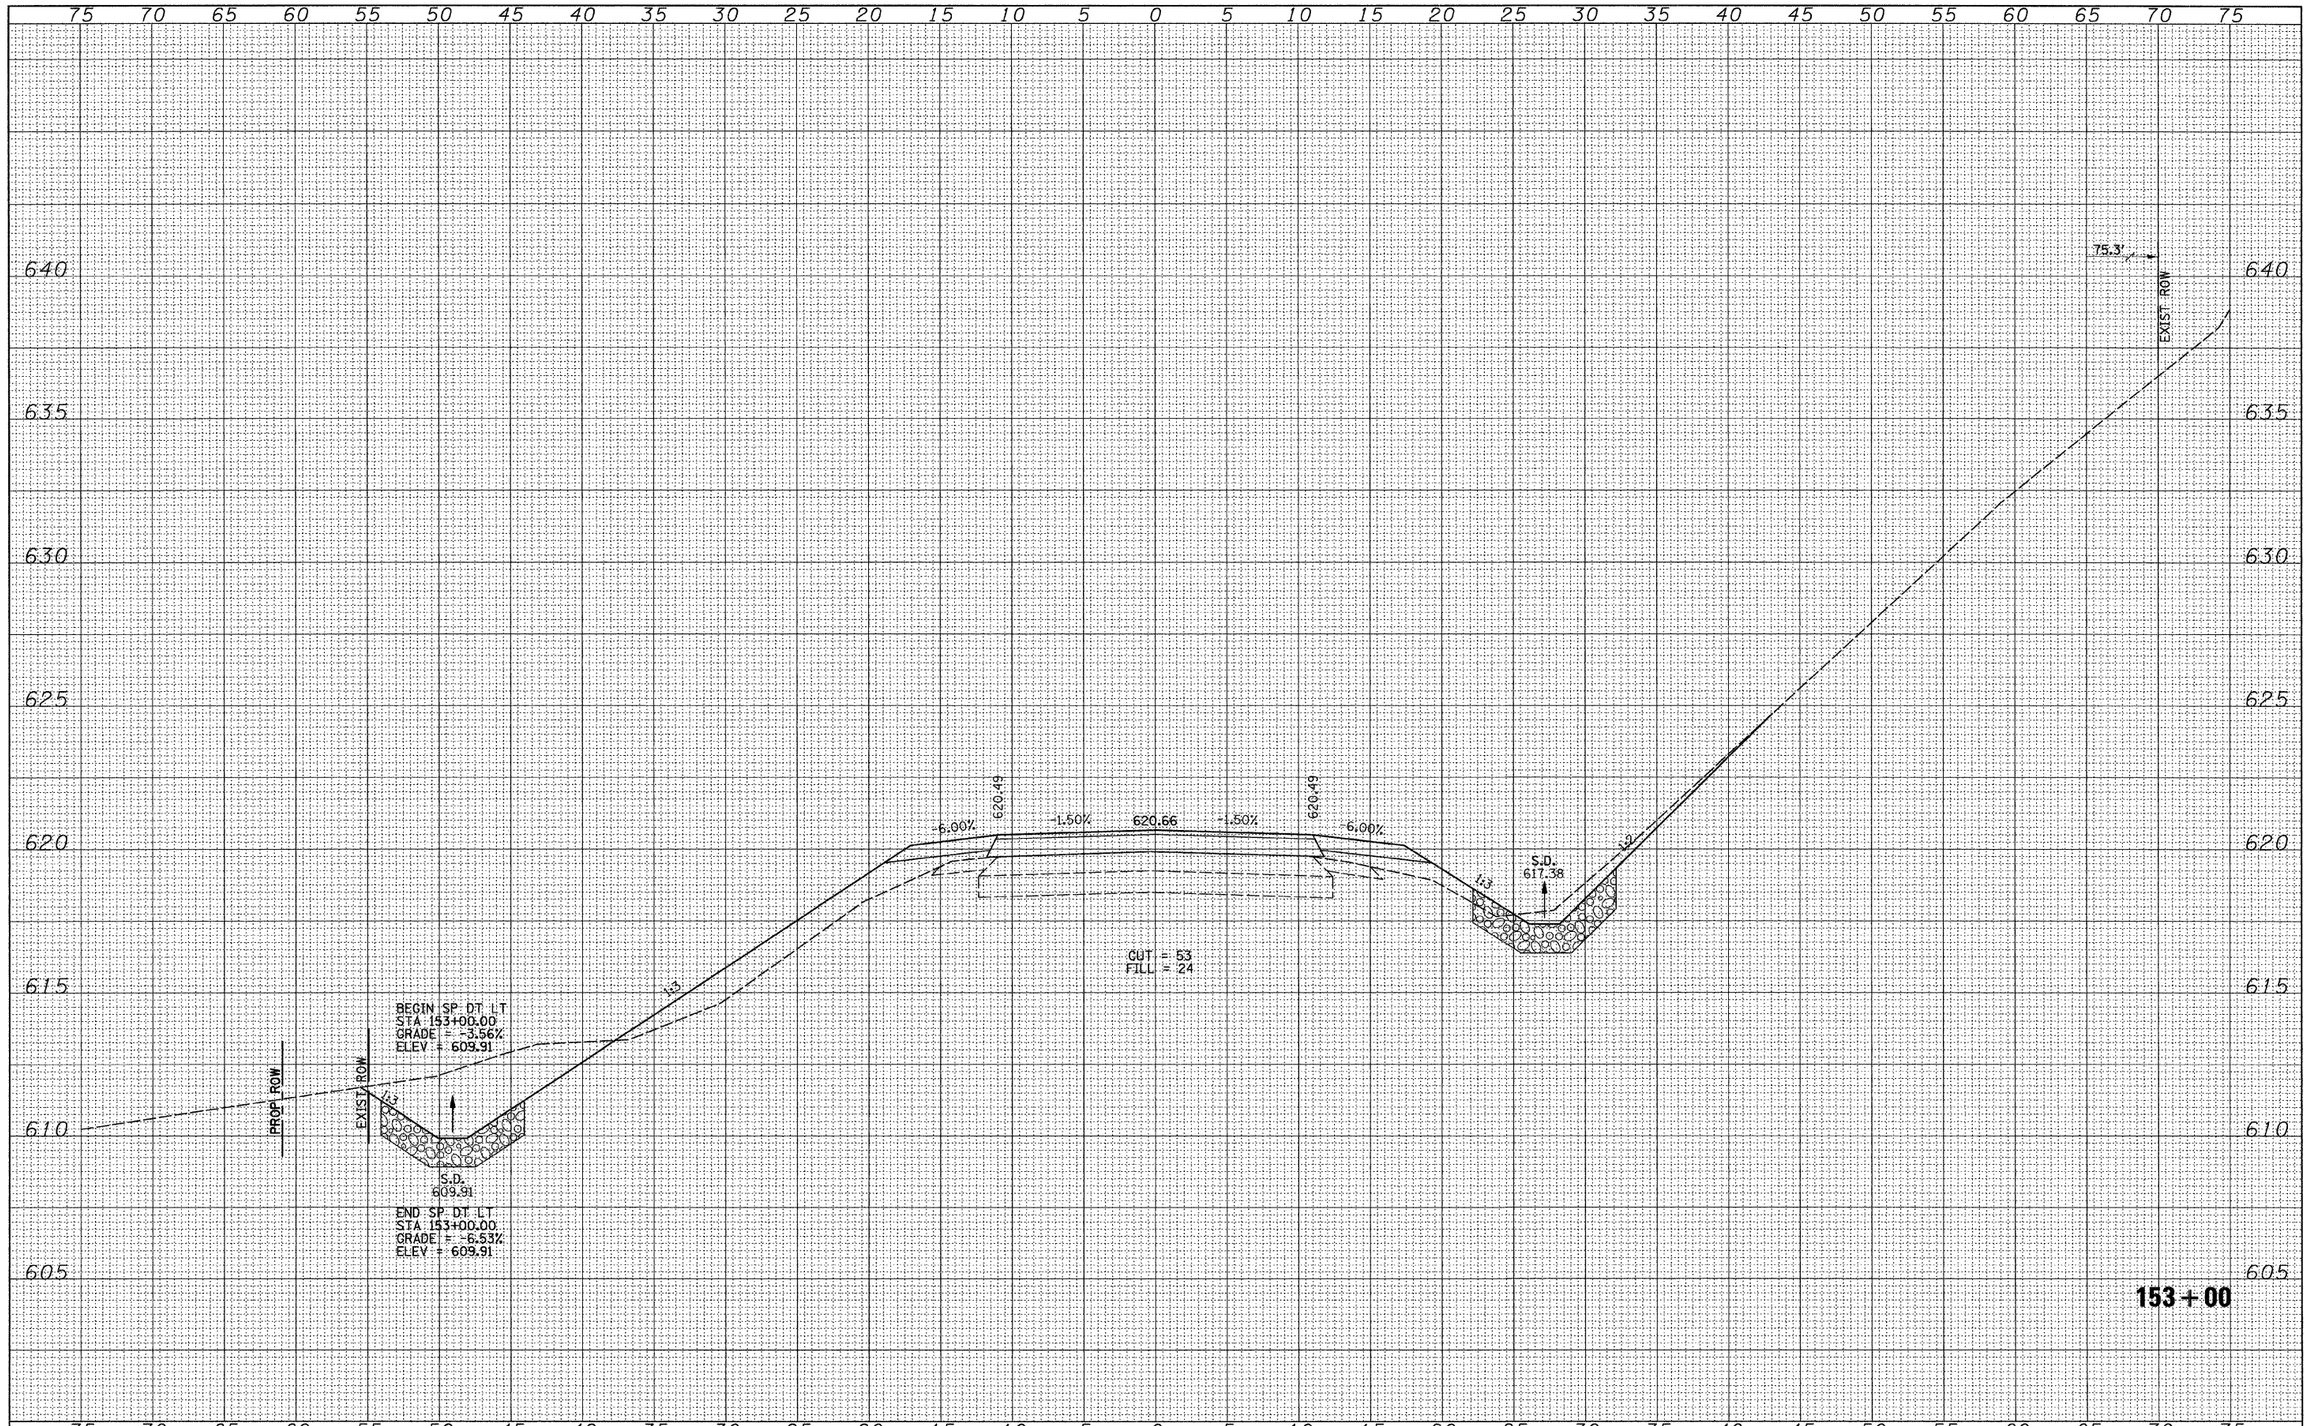

FINAL SURVEY		BY	DATE
NOTE BOOK NO.	SURVEYED		
	PLOTTED		
	TEMPLATE		
	AREAS		
	AREAS CHECKED		

ORIGINAL SURVEY		BY	DATE
NOTE BOOK NO.	SURVEYED		
	PLOTTED		
	TEMPLATE		
	AREAS		
	AREAS CHECKED		

FILE NAME = V:\Bridge\2484-Morgan\2484xshts2.dgn	USER NAME = cthomas	DESIGNED -	REVISED -
		DRAWN -	REVISED -
	PLOT SCALE = 5.0000 ' / IN.	CHECKED -	REVISED -
	PLOT DATE = 1/6/2011	DATE -	REVISED -

MORGAN COUNTY
COUNTY HIGHWAY 28
OVER HENRY CREEK

CROSS SECTIONS

SCALE: HORZ: 1"=5' VERT: 1"=2.5' | SHEET NO. 7 OF 28 SHEETS | STA. 153+00 TO STA. 153+00

F.A.S. RTE.	SECTION	COUNTY	TOTAL SHEETS	SHEET NO.
609	07-00099-00-BR	MORGAN	48	27
		CONTRACT NO. 93545		

FED. ROAD DIST. NO. 7 | ILLINOIS | FED. AID PROJECT BRS-0609(109)