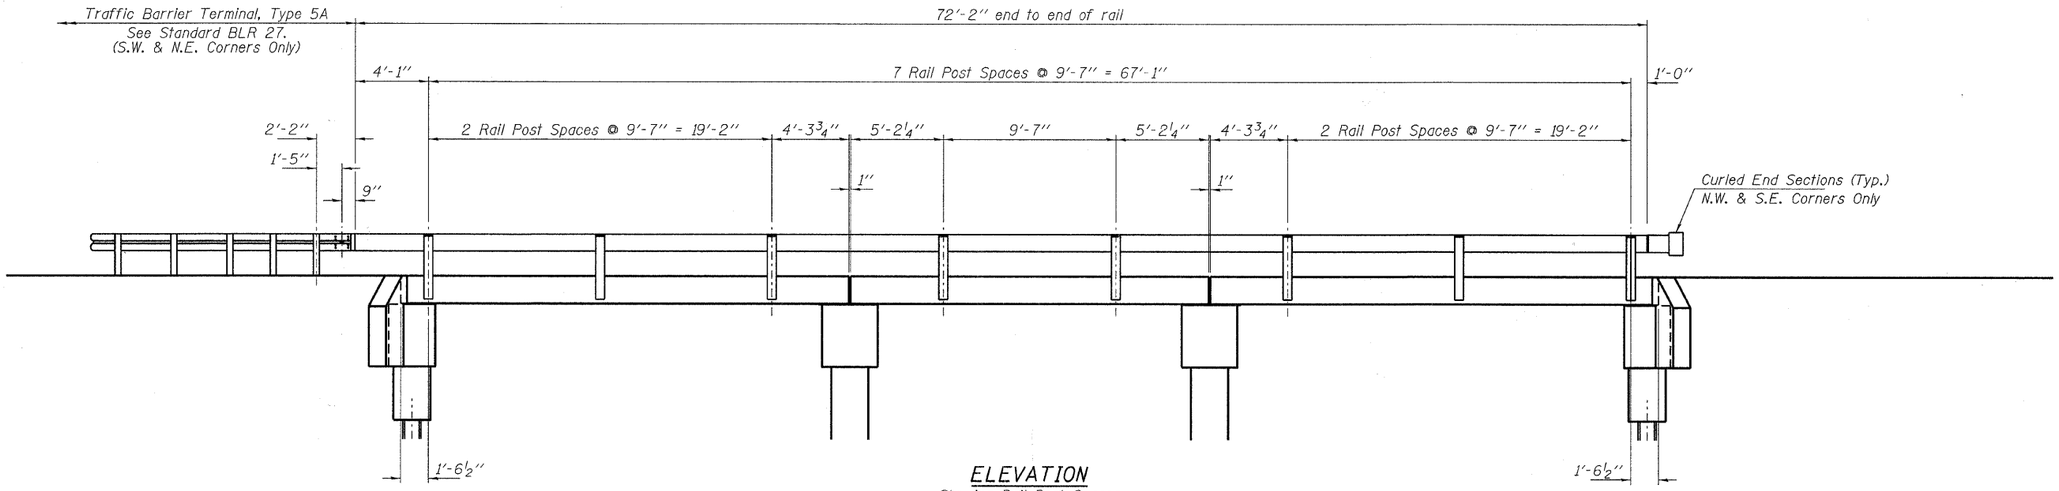

ELEVATION

Showing Rail Post Spaces

See sheet 7 of 12 for Railing Details.

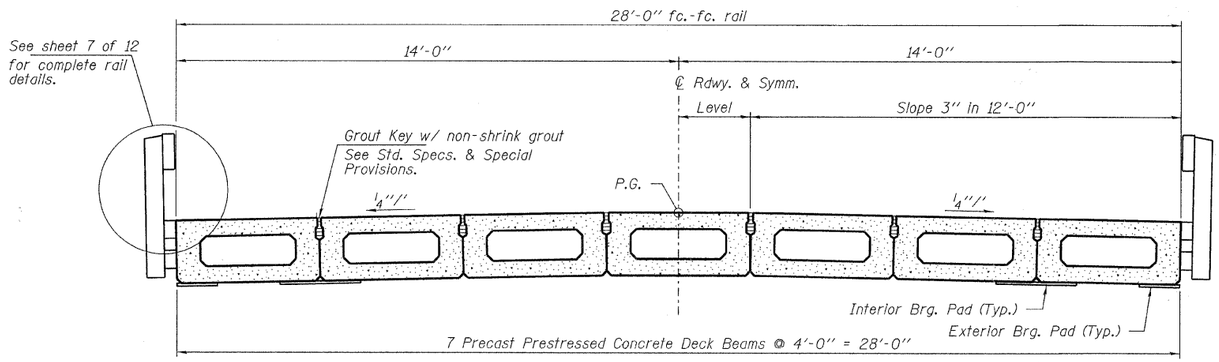

CROSS SECTION

See sheets 2 thru 5 of 12 for Superstructure.

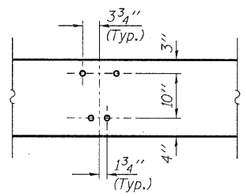

DETAIL A

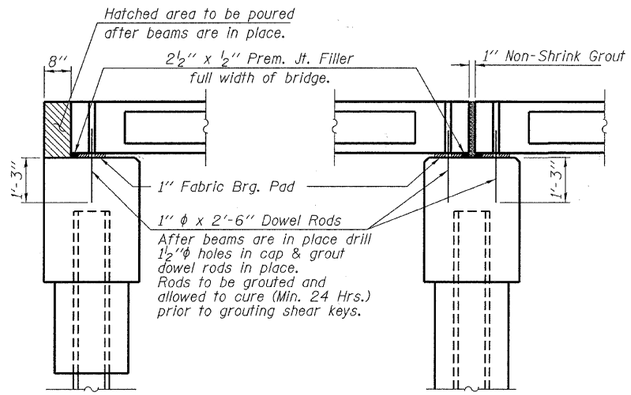

SECTION AT ABUTMENTS

℄ Rt. L's

SECTION AT PIERS

℄ Rt. L's

FILE NAME =	USER NAME =	DESIGNED - V.J.H.	REVISED -	STATE OF ILLINOIS CRAWFORD COUNTY HIGHWAY DEPARTMENT	SUPERSTRUCTURE DETAILS STRUCTURE NO. 017-3058 SHEET NO. 6 OF 12 SHEETS
HAMPTON, LENZINI AND RENWICK, INC. 3085 STEVENSON DRIVE, SUITE 201 SPRINGFIELD, ILLINOIS 62703 ILLINOIS PROFESSIONAL DESIGN FIRM LB / PE / SE CORP. 184.000969		CHECKED - S.W.M.	REVISED -		
	PLOT SCALE =	DRAWN - D.A.B.	REVISED -		
	PLOT DATE = 2/10/2011	CHECKED - D.T.M.	REVISED -		

C.H.	SECTION	COUNTY	TOTAL SHEETS	SHEET NO.
12	08-00091-00-BR	CRAWFORD	16	10
		CONTRACT NO. 95649		
	ILLINOIS FED. AID PROJECT			