ROUTE	SECTION	COUNTY	TOTAL SHEETS	SHEET NO.
GRCDT	10-00046-00-BT	MASSAC	36	30
FROM STA.	TO STA.			
FEDERAL PROJECT NO. TE-00D9(121)		CONTRACT NO. 99429		

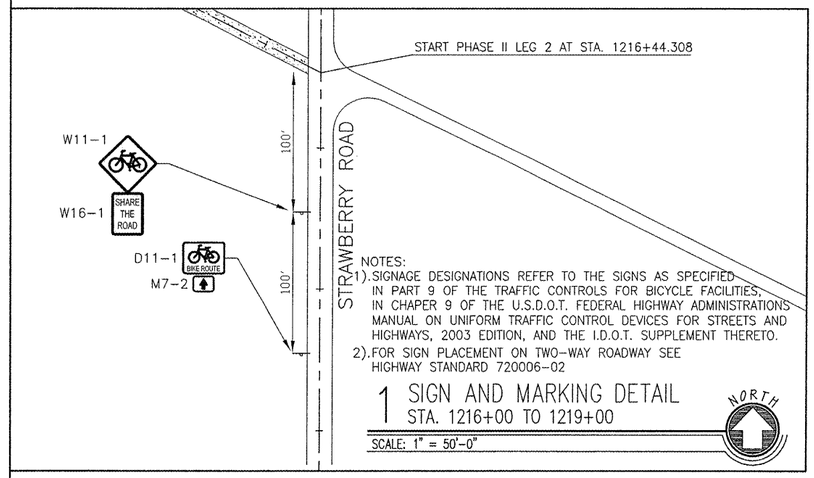

NOTES:
1).SIGNAGE DESIGNATIONS REFER TO THE SIGNS AS SPECIFIED IN PART 9 OF THE TRAFFIC CONTROLS FOR BICYCLE FACILITIES, IN CHAPER 9 OF THE U.S.D.O.T. FEDERAL HIGHWAY ADMINISTRATIONS MANUAL ON UNIFORM TRAFFIC CONTROL DEVICES FOR STREETS AND HIGHWAYS, 2003 EDITION, AND THE I.D.O.T. SUPPLEMENT THERETO.
2).FOR SIGN PLACEMENT ON TWO-WAY ROADWAY SEE HIGHWAY STANDARD 720006-02

1 SIGN AND MARKING DETAIL
STA. 1216+00 TO 1219+00

SCALE: 1" = 50'-0"

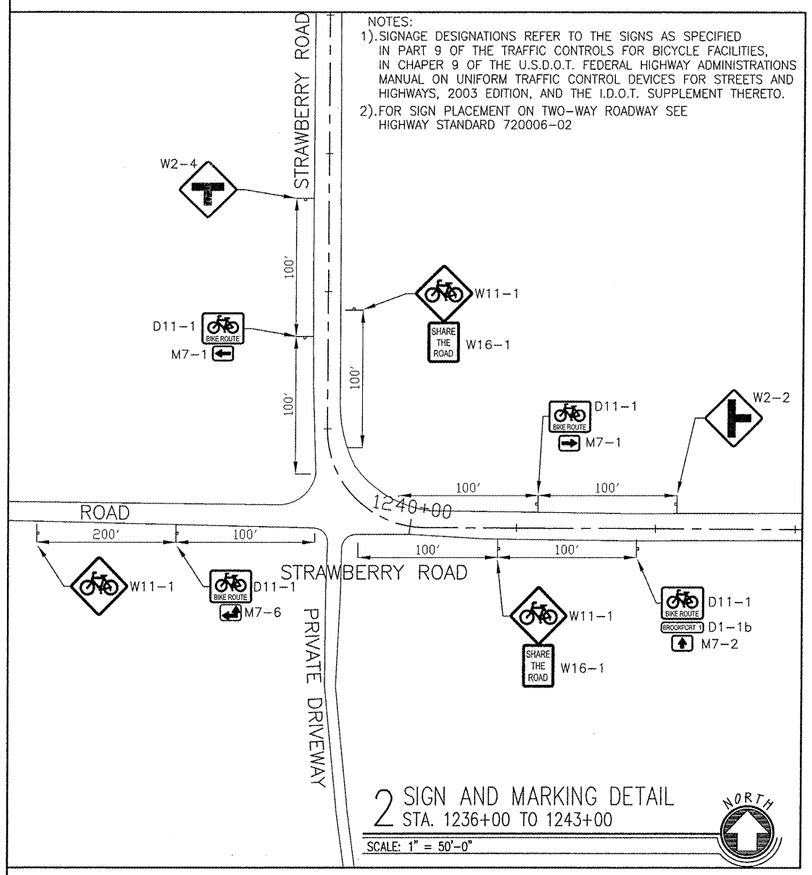

NOTES:
1).SIGNAGE DESIGNATIONS REFER TO THE SIGNS AS SPECIFIED IN PART 9 OF THE TRAFFIC CONTROLS FOR BICYCLE FACILITIES, IN CHAPER 9 OF THE U.S.D.O.T. FEDERAL HIGHWAY ADMINISTRATIONS MANUAL ON UNIFORM TRAFFIC CONTROL DEVICES FOR STREETS AND HIGHWAYS, 2003 EDITION, AND THE I.D.O.T. SUPPLEMENT THERETO.
2).FOR SIGN PLACEMENT ON TWO-WAY ROADWAY SEE HIGHWAY STANDARD 720006-02

2 SIGN AND MARKING DETAIL
STA. 1236+00 TO 1243+00

SCALE: 1" = 50'-0"

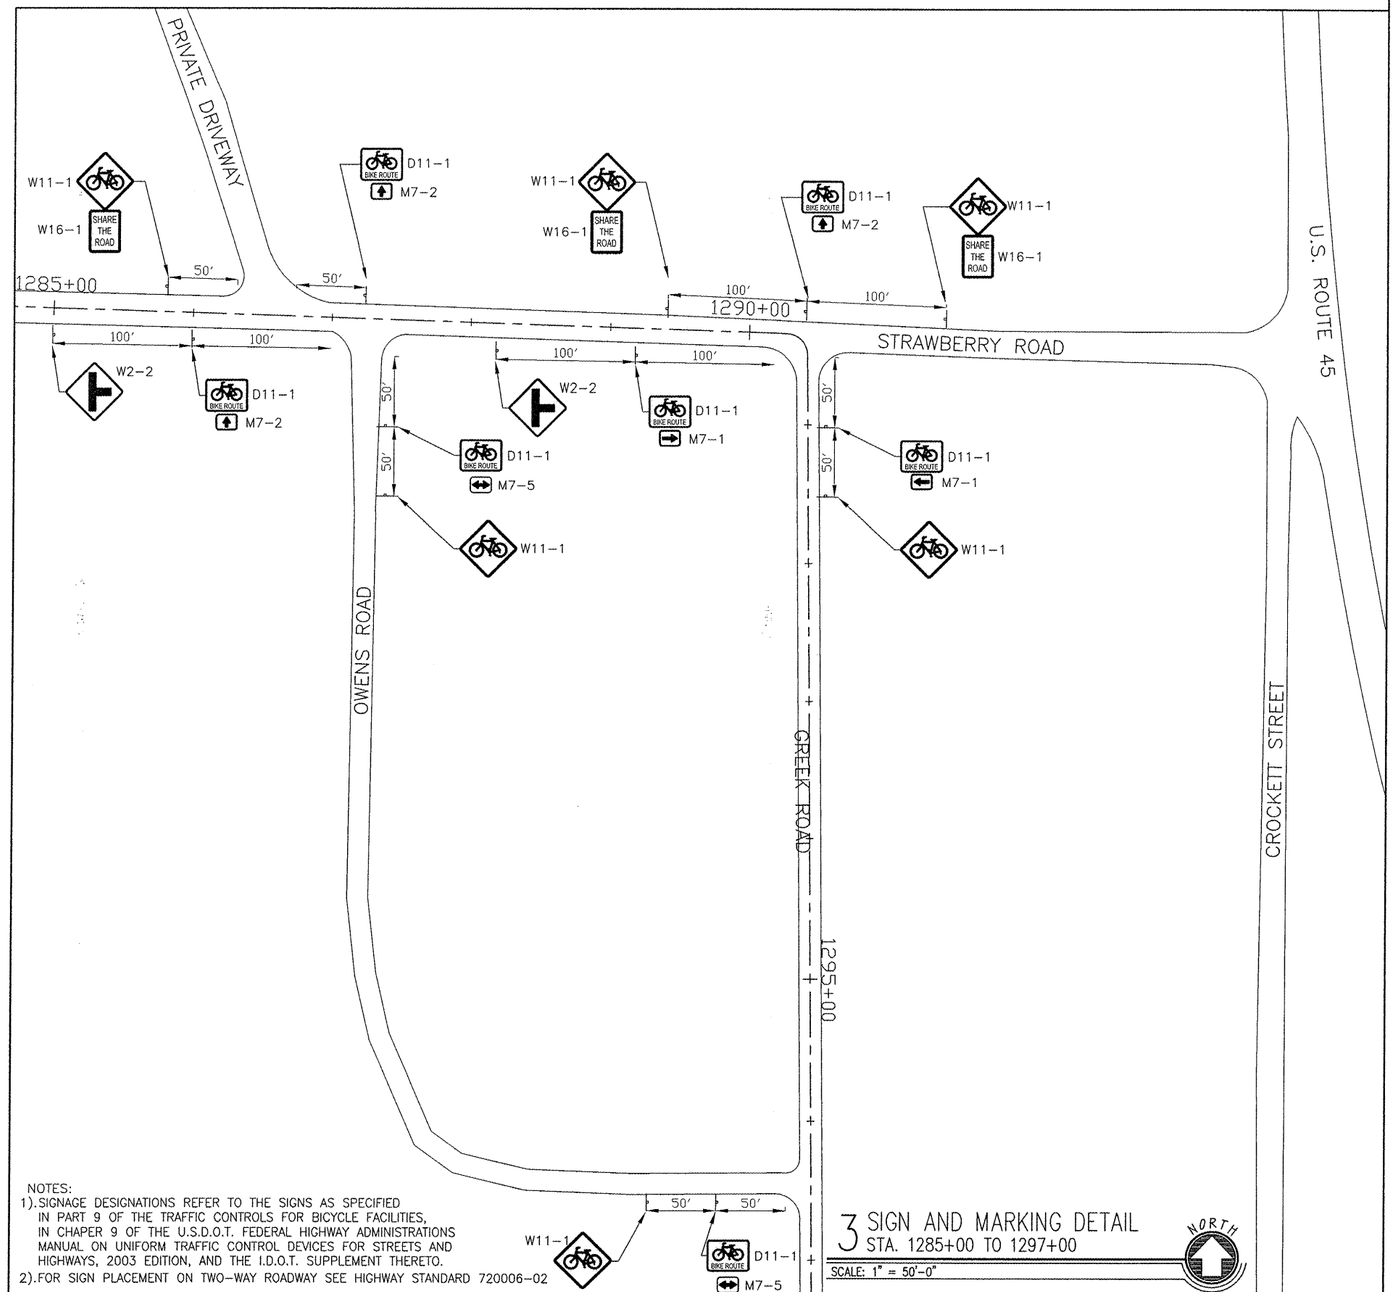

NOTES:
1).SIGNAGE DESIGNATIONS REFER TO THE SIGNS AS SPECIFIED IN PART 9 OF THE TRAFFIC CONTROLS FOR BICYCLE FACILITIES, IN CHAPER 9 OF THE U.S.D.O.T. FEDERAL HIGHWAY ADMINISTRATIONS MANUAL ON UNIFORM TRAFFIC CONTROL DEVICES FOR STREETS AND HIGHWAYS, 2003 EDITION, AND THE I.D.O.T. SUPPLEMENT THERETO.
2).FOR SIGN PLACEMENT ON TWO-WAY ROADWAY SEE HIGHWAY STANDARD 720006-02

3 SIGN AND MARKING DETAIL
STA. 1285+00 TO 1297+00

SCALE: 1" = 50'-0"