RTE	SECTION	COUNTY	TOTAL SHEETS	SHEET NO
344	(46-1S&47)WRS-2	LAKE	234	34
STA.	1165+50	TO STA.	1179+09.87	
FED. ROAD DIST. NO. 7	ILLINOIS	FED. AID PROJECT		

CONTRACT. NO. 60956

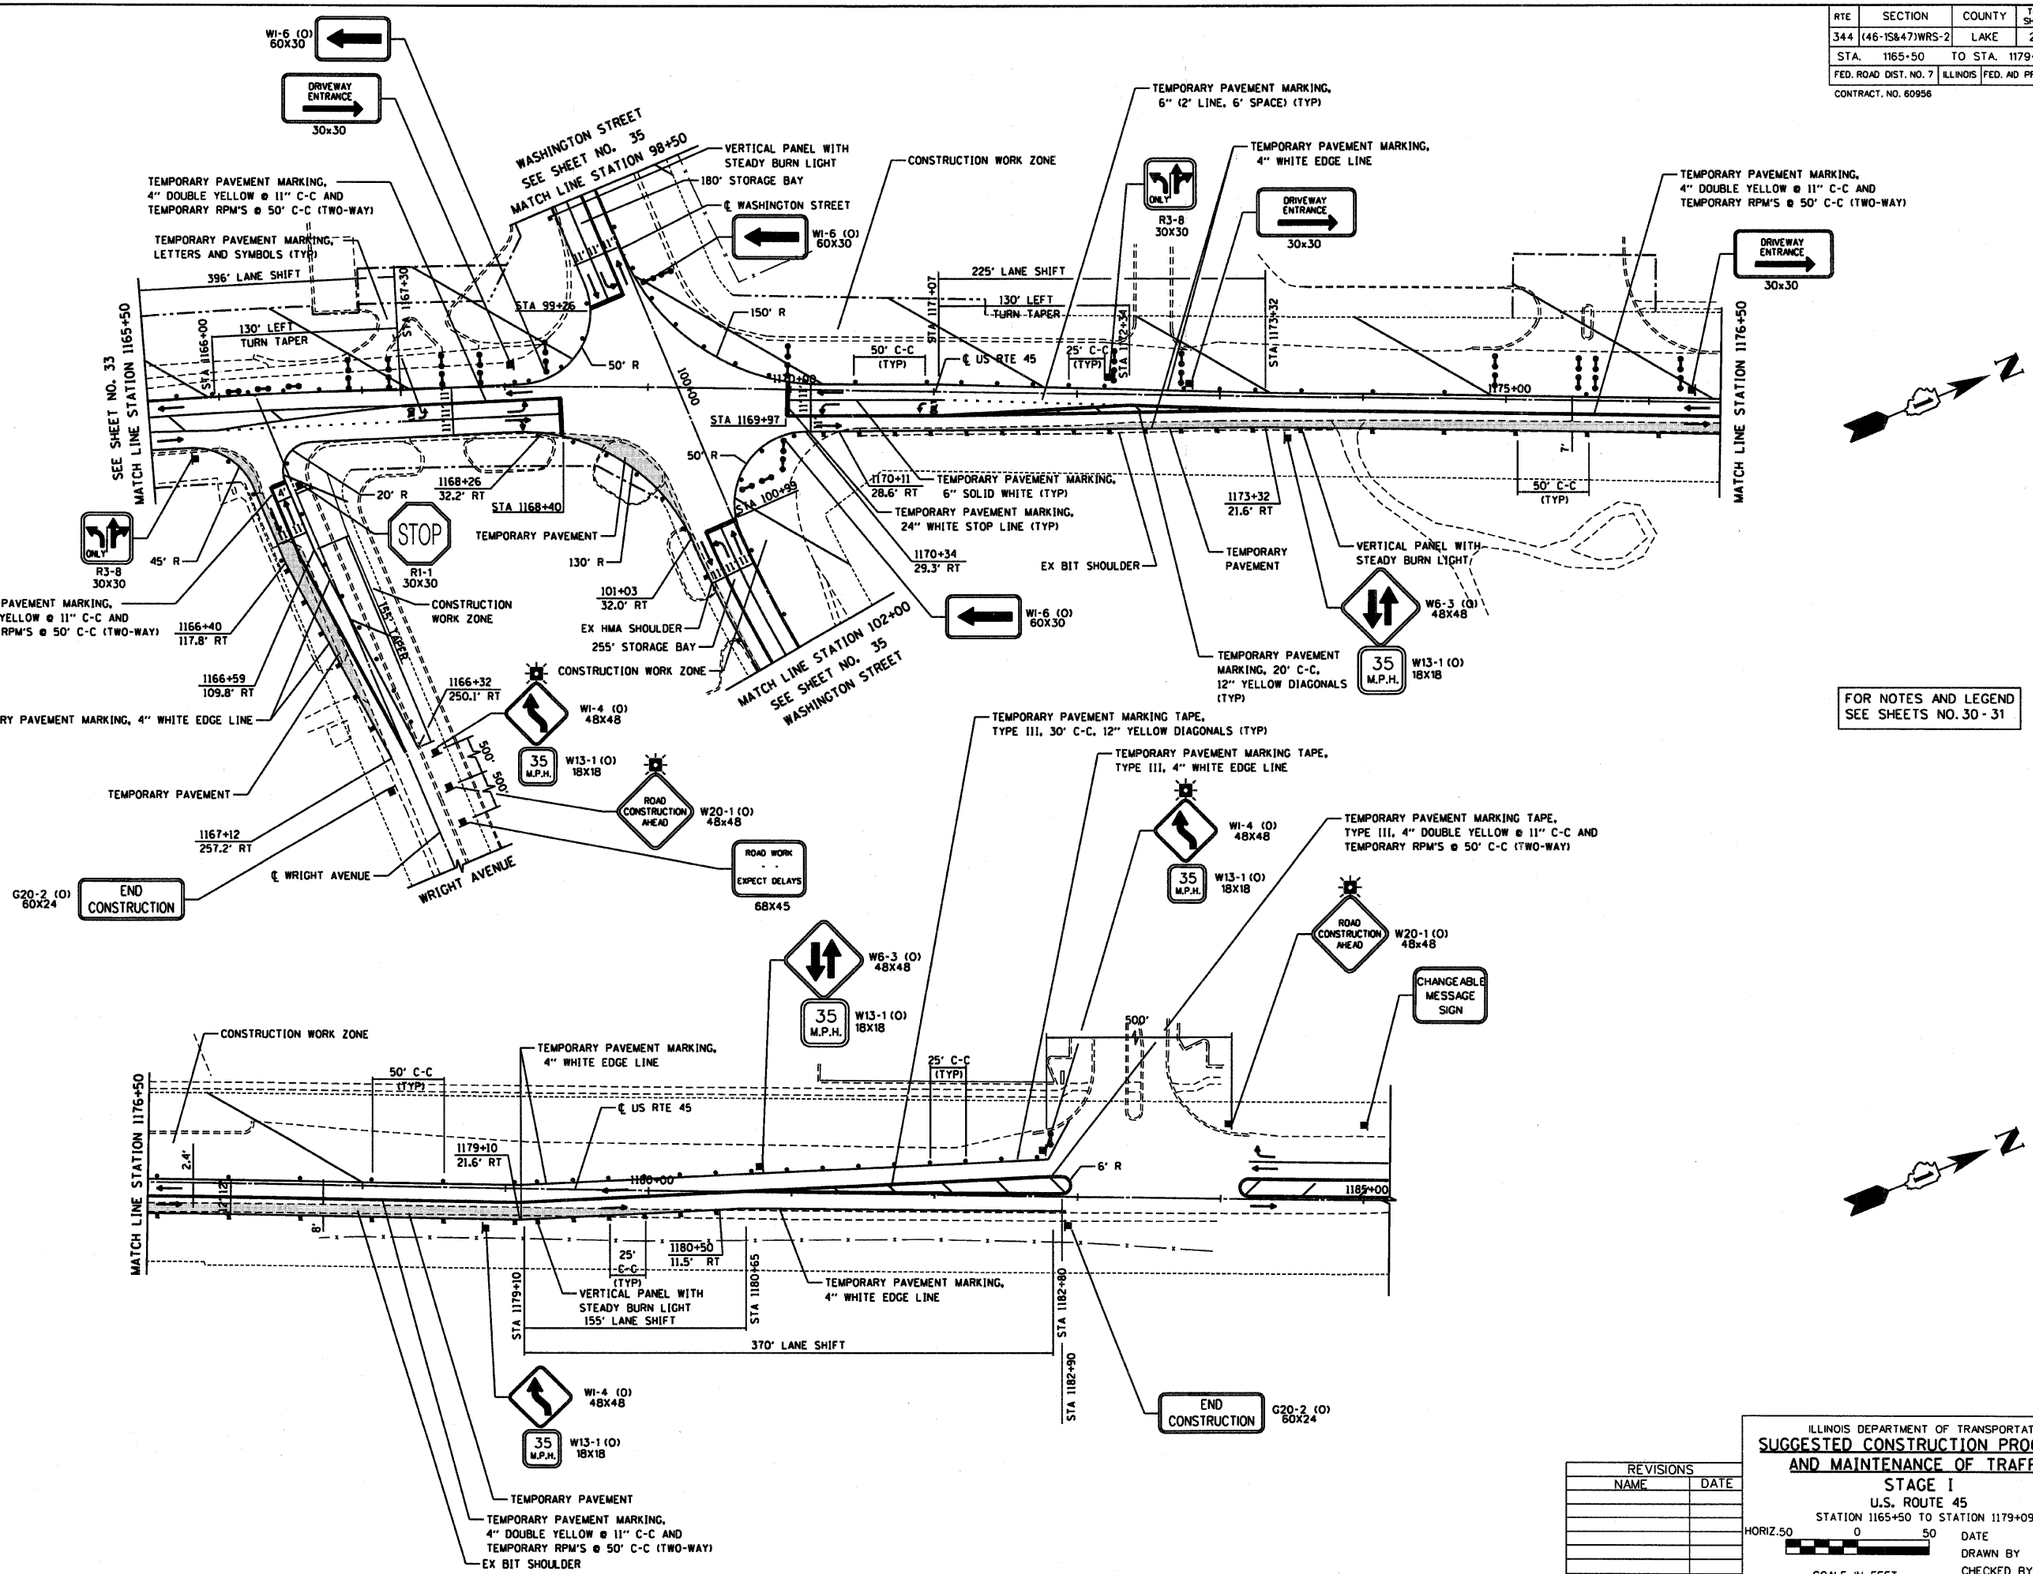

FOR NOTES AND LEGEND SEE SHEETS NO. 30 - 31

REVISIONS	
NAME	DATE

ILLINOIS DEPARTMENT OF TRANSPORTATION

SUGGESTED CONSTRUCTION PROCEDURE AND MAINTENANCE OF TRAFFIC

STAGE I

U.S. ROUTE 45

STATION 1165+50 TO STATION 1179+09.87

HORIZ. 50 0 50

SCALE IN FEET

DATE 12/14/09

DRAWN BY MLB

CHECKED BY MJL

TranSystems

12/14/09 - g:\401\2000\0005302\cad\mot1_166550.sht