RTE	SECTION	COUNTY	TOTAL SHEETS	SHEET NO
344	(46-1S&47)WRS-2	LAKE	234	94
STA.	TO STA.			
FED. ROAD DIST. NO. 7	ILLINOIS	FED. AID PROJECT		
CONTRACT. NO. 60956				

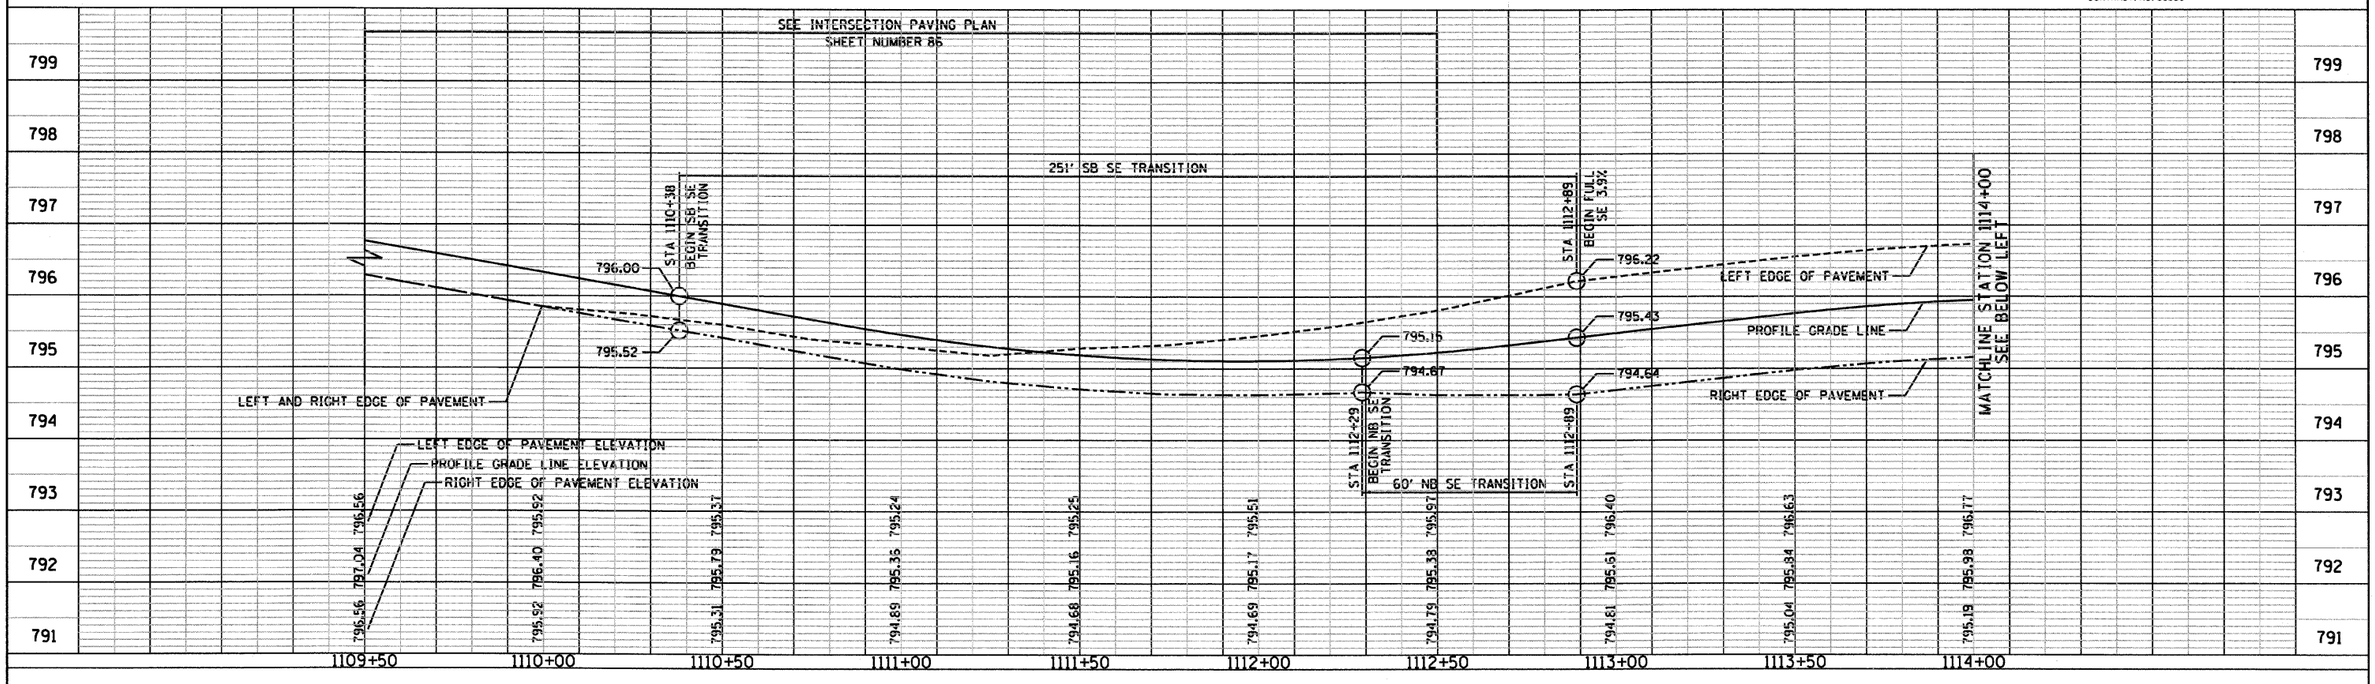

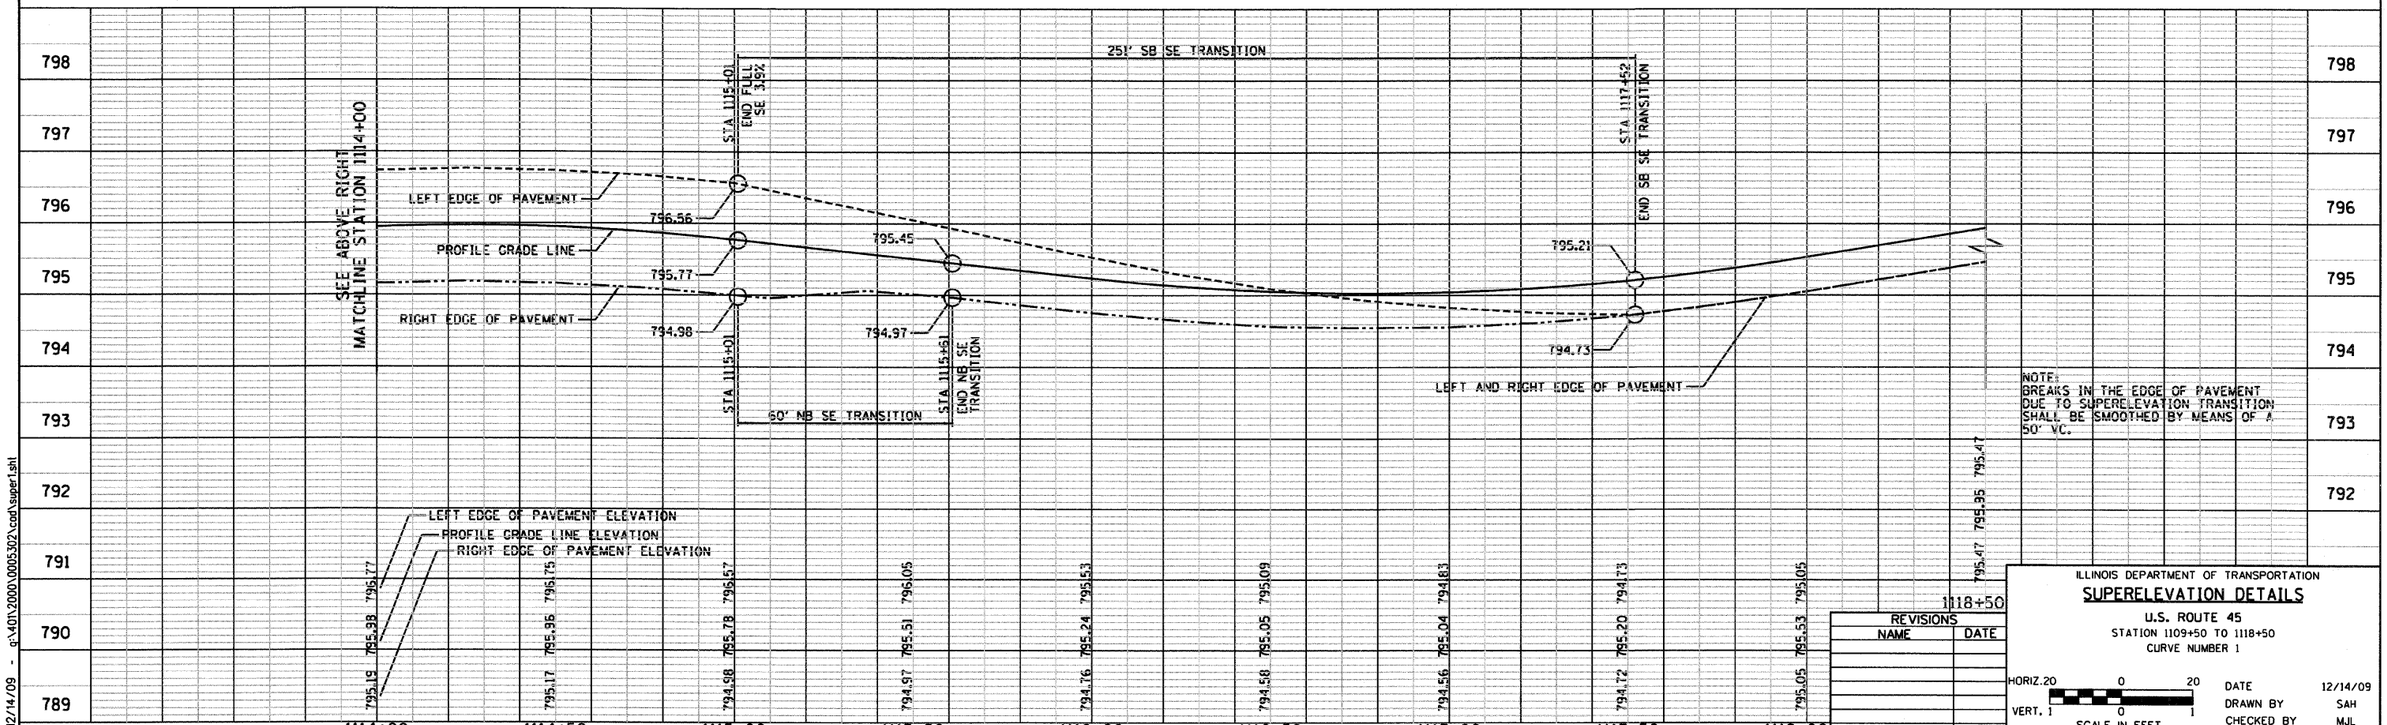

REVISIONS	
NAME	DATE

ILLINOIS DEPARTMENT OF TRANSPORTATION

SUPERELEVATION DETAILS

U.S. ROUTE 45

STATION 1109+50 TO 1118+50

CURVE NUMBER 1

HORIZ. 20 0 20

VERT. 1 0 1

SCALE IN FEET

DATE	12/14/09
DRAWN BY	SAH
CHECKED BY	MJL

TranSystems
12/14/09 - q:\401\2000\0005302\cad\super1.sht