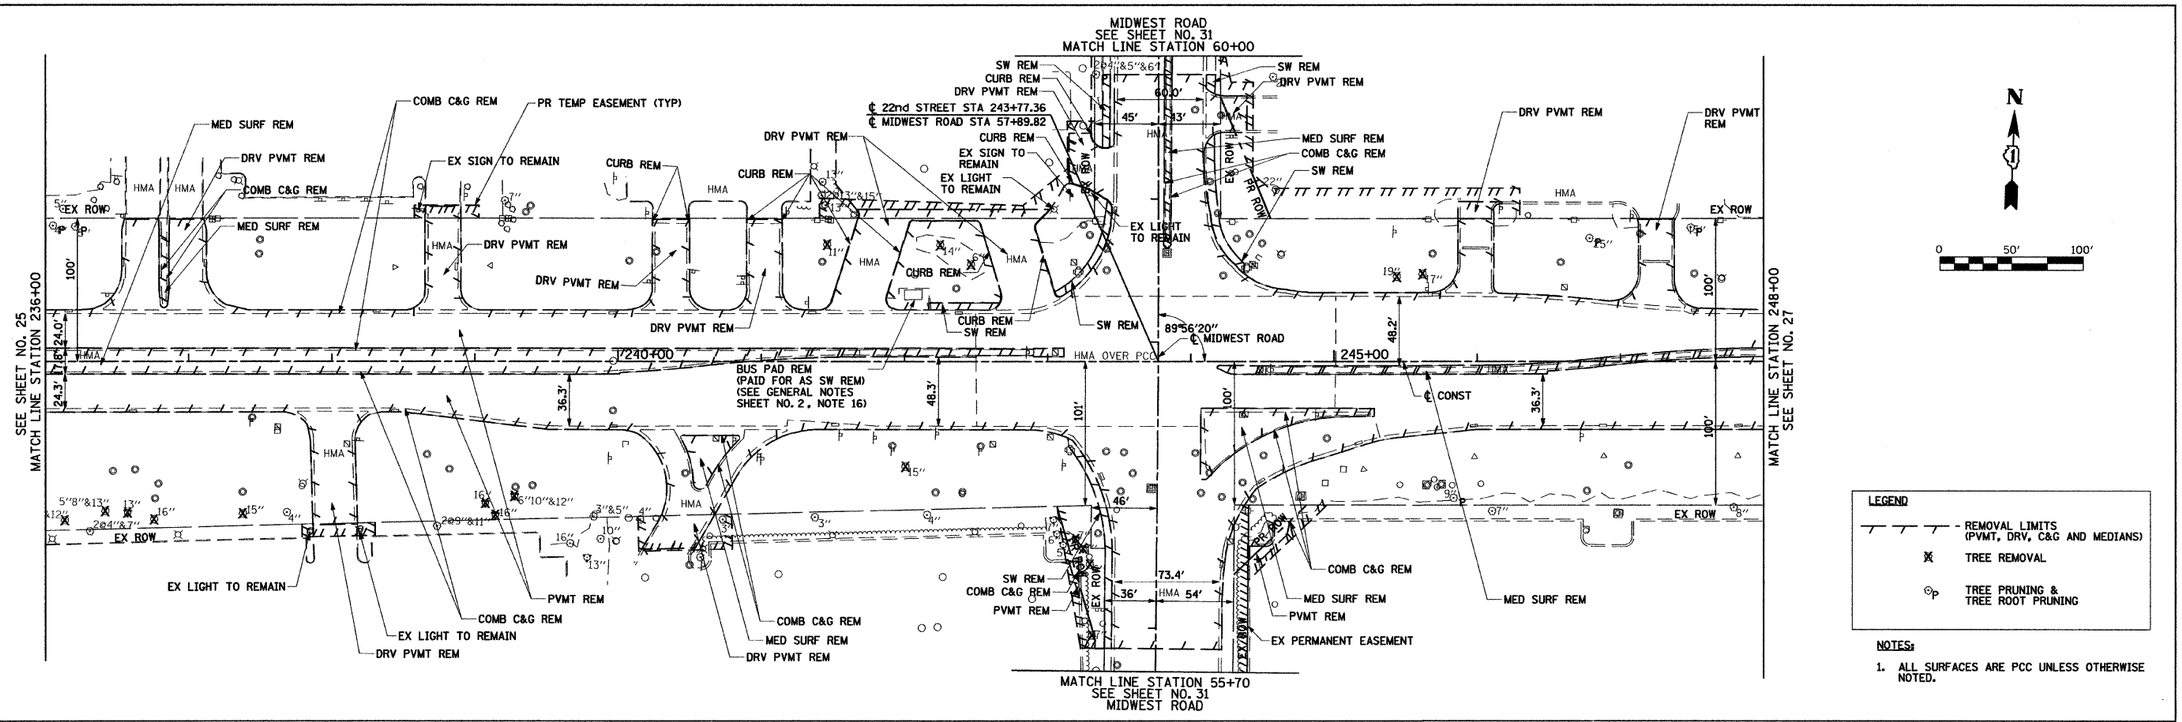

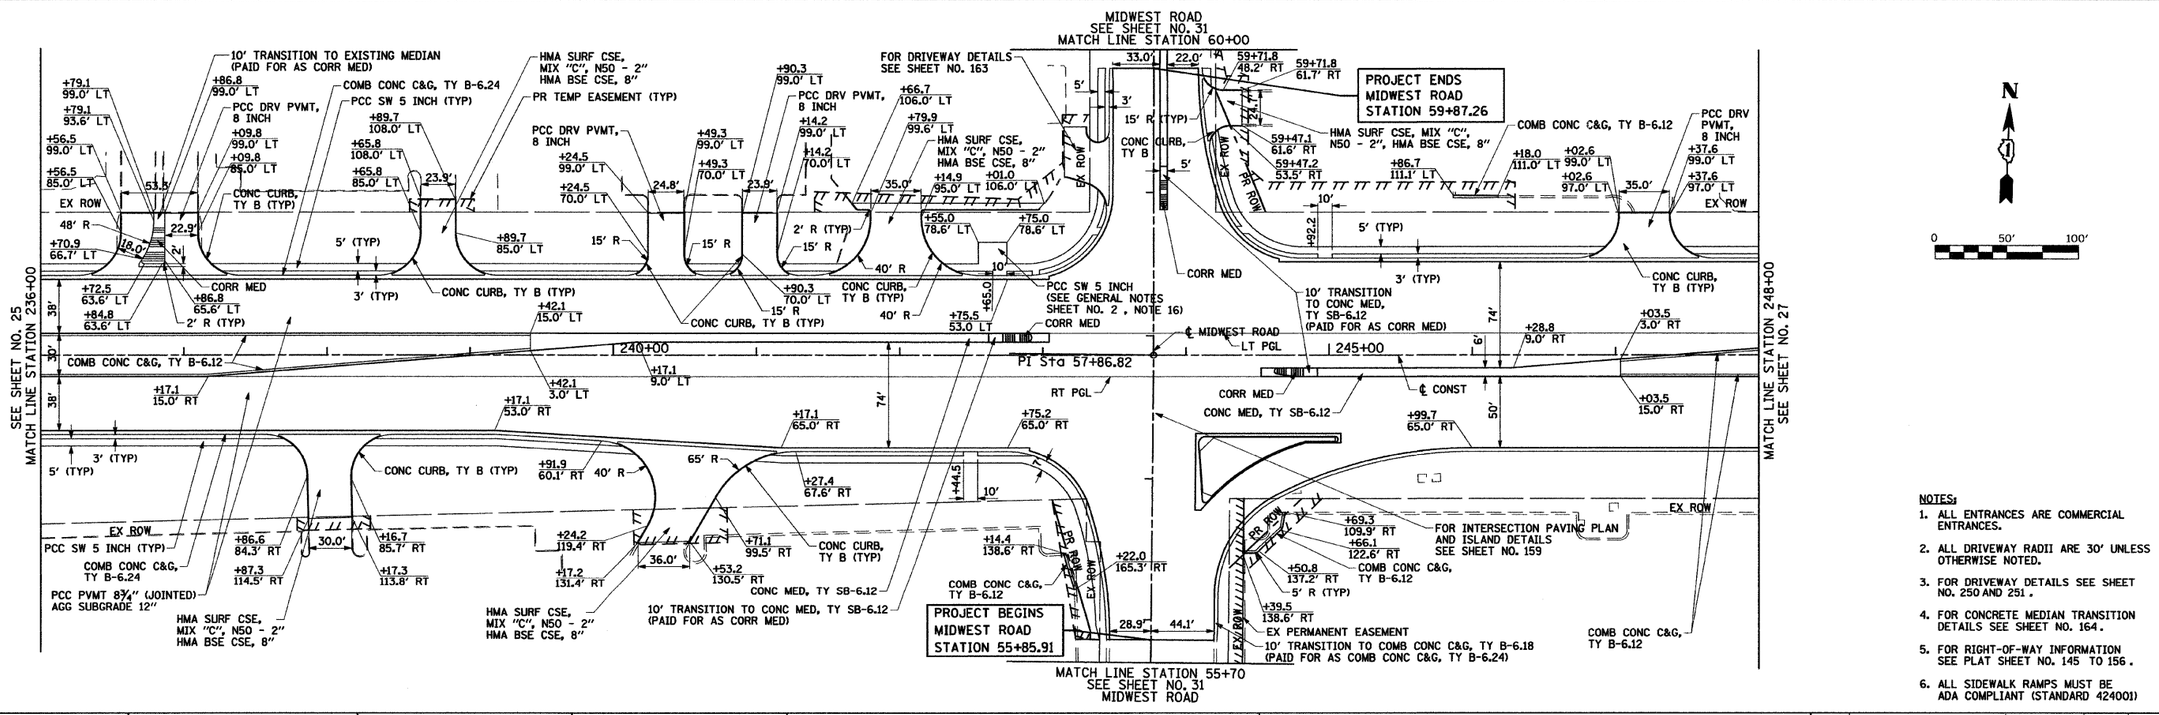

FILE NAME = gr\ch07\0061\road\SHEETS\D160012-SHT-PLAN-04.dgn	USER NAME = BAWitort	DESIGNED - JMG	REVISED -
		DRAWN - BAW	REVISED -
	PLOT SCALE = 50.0000 ' / IN.	CHECKED - JRH	REVISED -
	PLOT DATE = 3/31/2010	DATE - 4/1/2010	REVISED -

STATE OF ILLINOIS
DEPARTMENT OF TRANSPORTATION

22nd STREET REMOVAL PLAN AND ROADWAY PLAN

SCALE: 1"=50' | SHEET NO. 26 OF 362 SHEETS | STA. 236+00 TO STA. 248+00

F.A.U RTE.	SECTION	COUNTY	TOTAL SHEETS	SHEET NO.
1453	55WRS	DuPAGE	362	26
		CONTRACT NO. 60D12		
FED. ROAD DIST. NO. 7	ILLINOIS	FED. AID PROJECT		