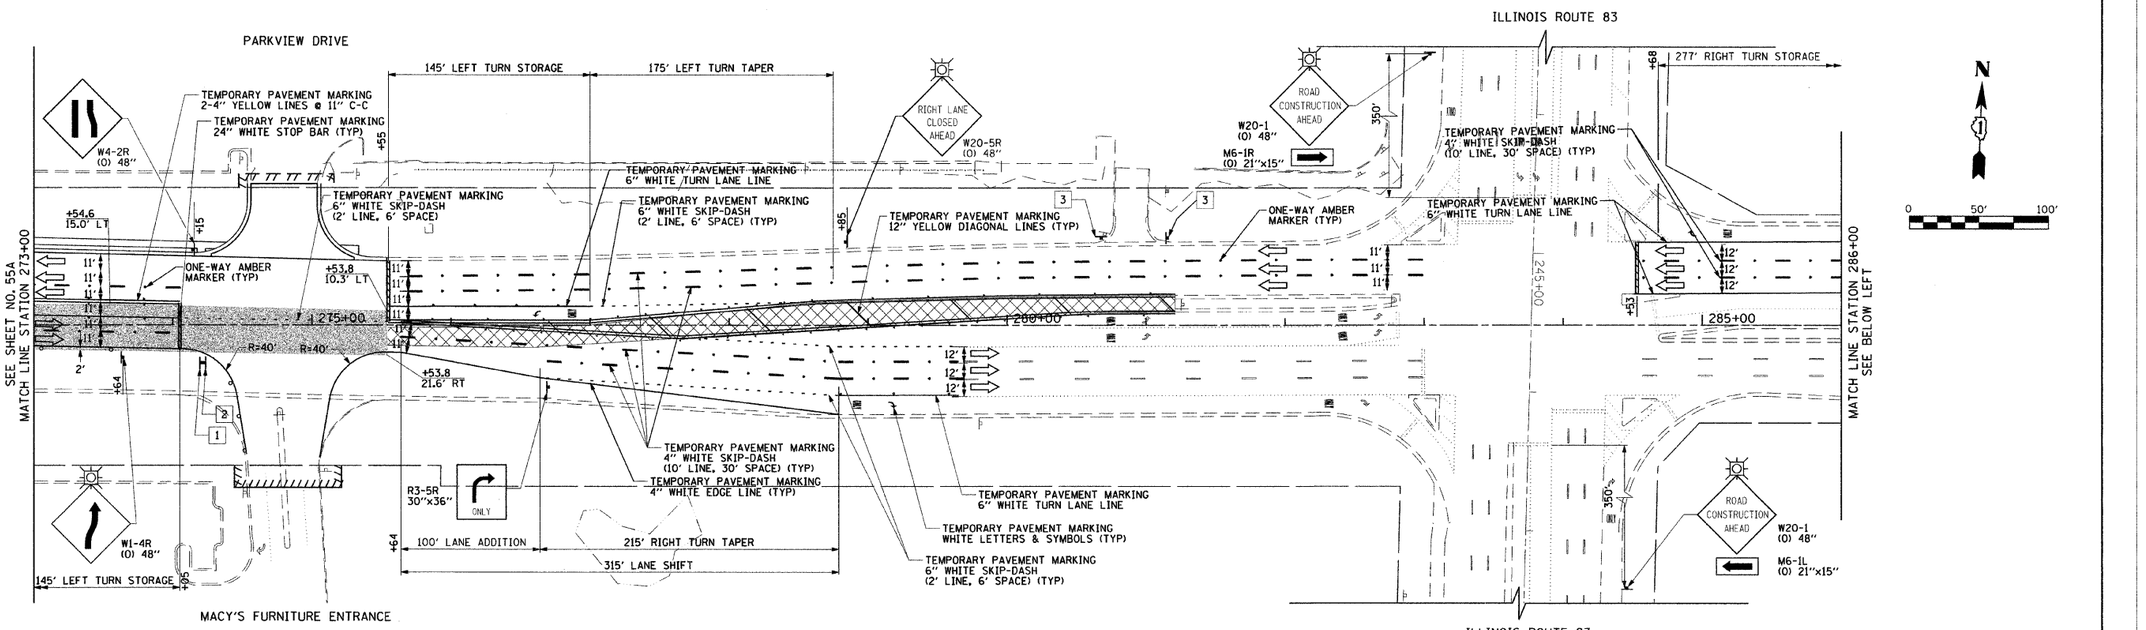

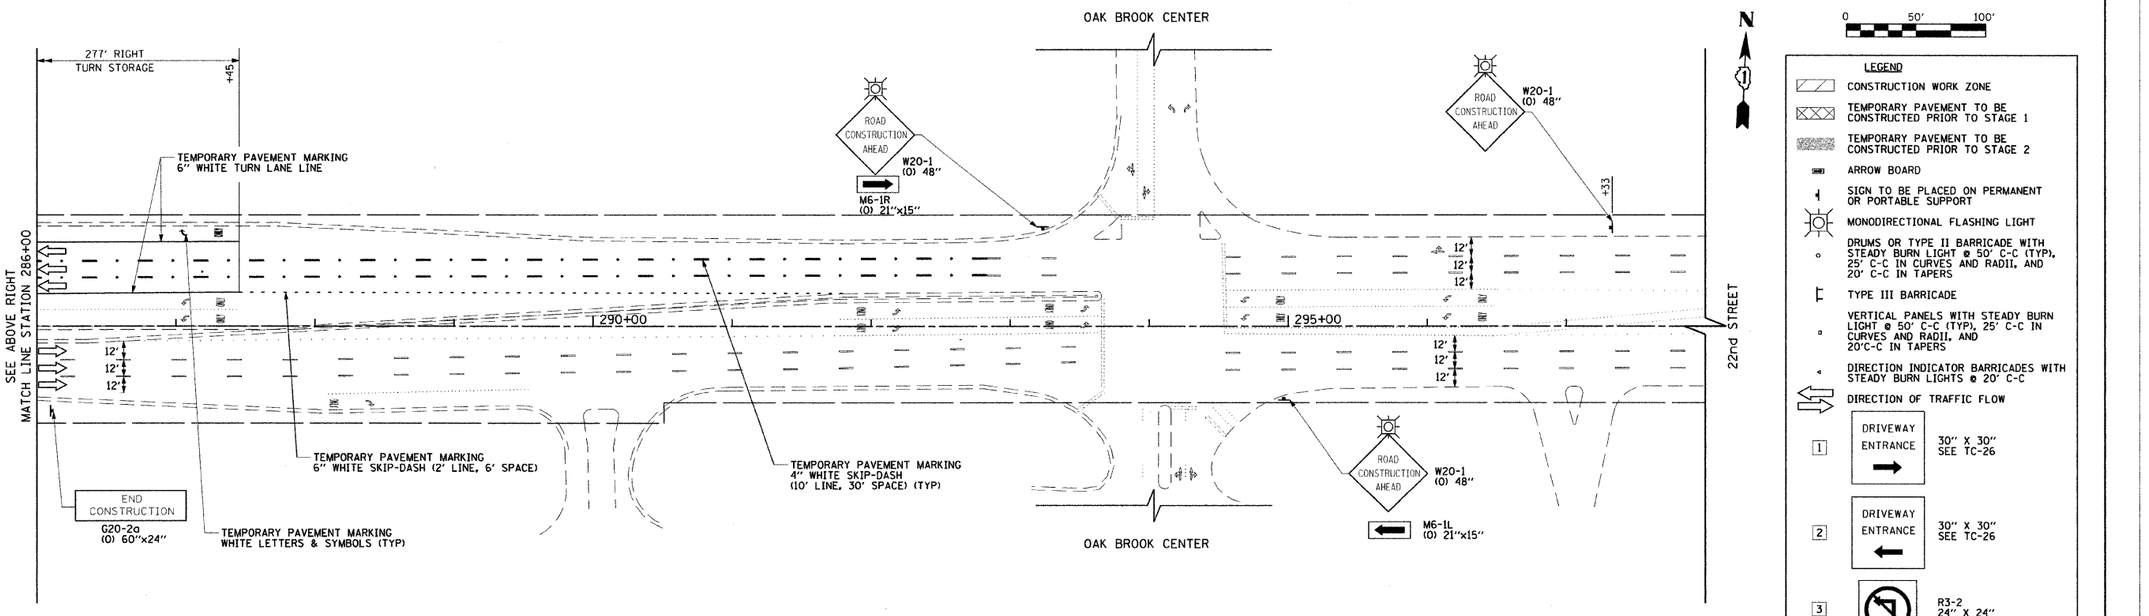

FILE NAME = g:\CH07\006\Road\SHEETS\D160D12-SHT-STAGING-WIN-5.dgn	USER NAME = jrgolemba	DESIGNED - TKH	REVISED -
		DRAWN - BAW	REVISED -
	PLOT SCALE = 50.0000 ' / IN.	CHECKED - JRH	REVISED -
	PLOT DATE = 12/7/2009	DATE - 07/24/2009	REVISED -

STATE OF ILLINOIS
DEPARTMENT OF TRANSPORTATION

SUGGESTED CONSTRUCTION PROCEDURES AND MAINTENANCE OF TRAFFIC – 22nd STREET WINTER SHUTDOWN

SCALE: 1"=50' | SHEET NO. 55B OF 362 SHEETS | STA. 273+00 TO STA. 298+00

F.A.U RTE.	SECTION	COUNTY	TOTAL SHEETS	SHEET NO.
1453	55WRS	DuPAGE	362	55B

CONTRACT NO. 60D12

FED. ROAD DIST. NO. 7 | ILLINOIS | FED. AID PROJECT