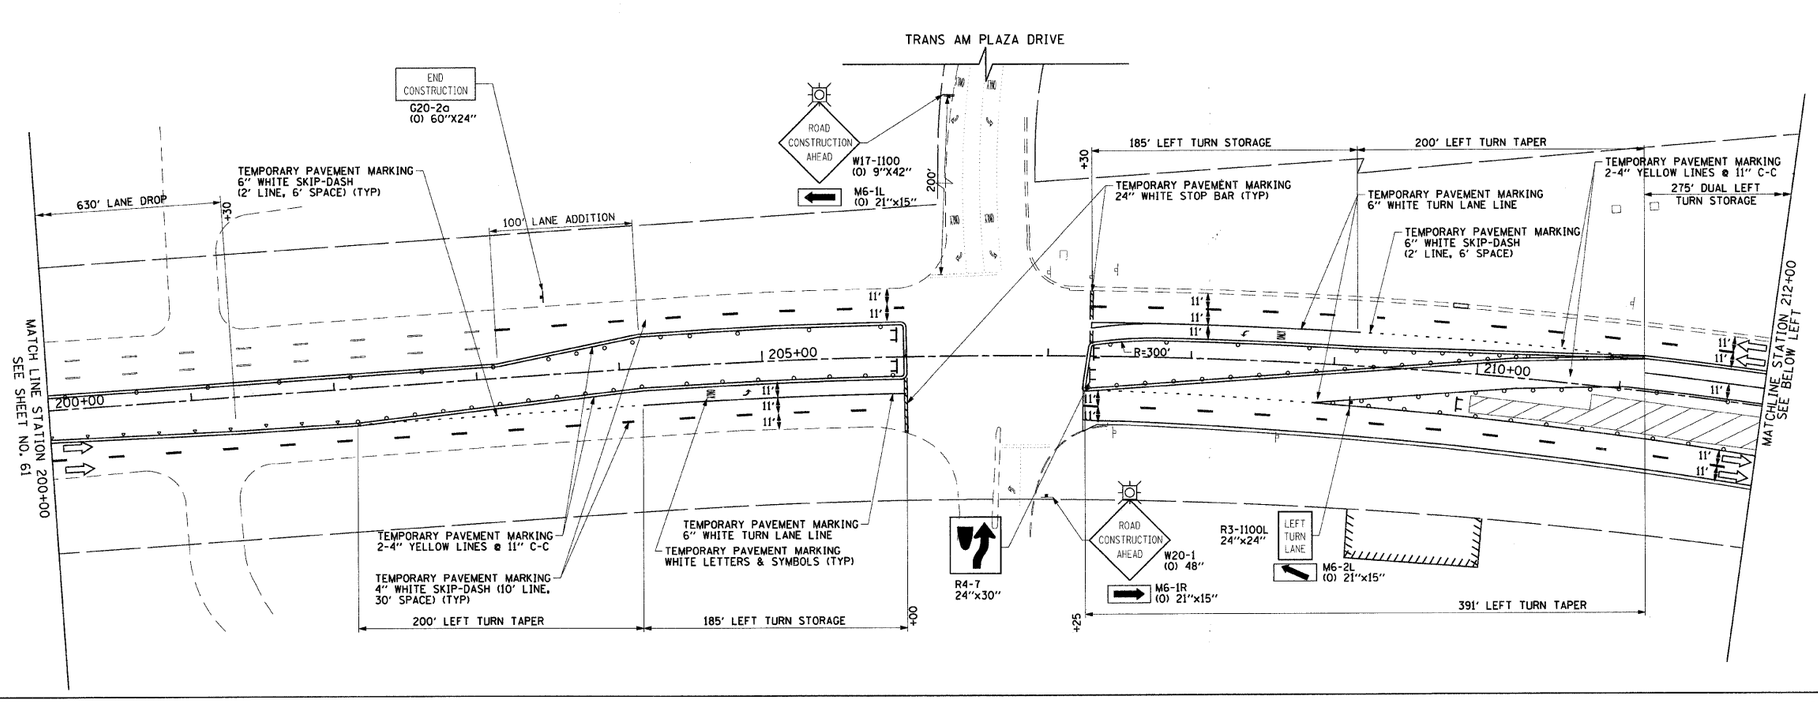

FILE NAME = g:\ch27\0061\road\sheets\D160D12-SHT-STAGING-P3-2.dgn	USER NAME = BAWitort	DESIGNED - TKH	REVISED -
		DRAWN - BAW	REVISED -
	PLOT SCALE = 50.0000 ' / IN.	CHECKED - JRH	REVISED -
	PLOT DATE = 8/5/2009	DATE - 07/24/2009	REVISED -

STATE OF ILLINOIS
DEPARTMENT OF TRANSPORTATION

SUGGESTED CONSTRUCTION PROCEDURES AND MAINTENANCE OF TRAFFIC – 22nd STREET STAGE 3

SCALE: 1"=50' | SHEET NO. 62 OF 362 SHEETS | STA. 200+00 | TO STA. 224+00

F.A.U RTE.	SECTION	COUNTY	TOTAL SHEETS	SHEET NO.
1453	55WRS	DuPAGE	362	62
		CONTRACT NO. 60D12		
FED. ROAD DIST. NO. 7	ILLINOIS	FED. AID PROJECT		