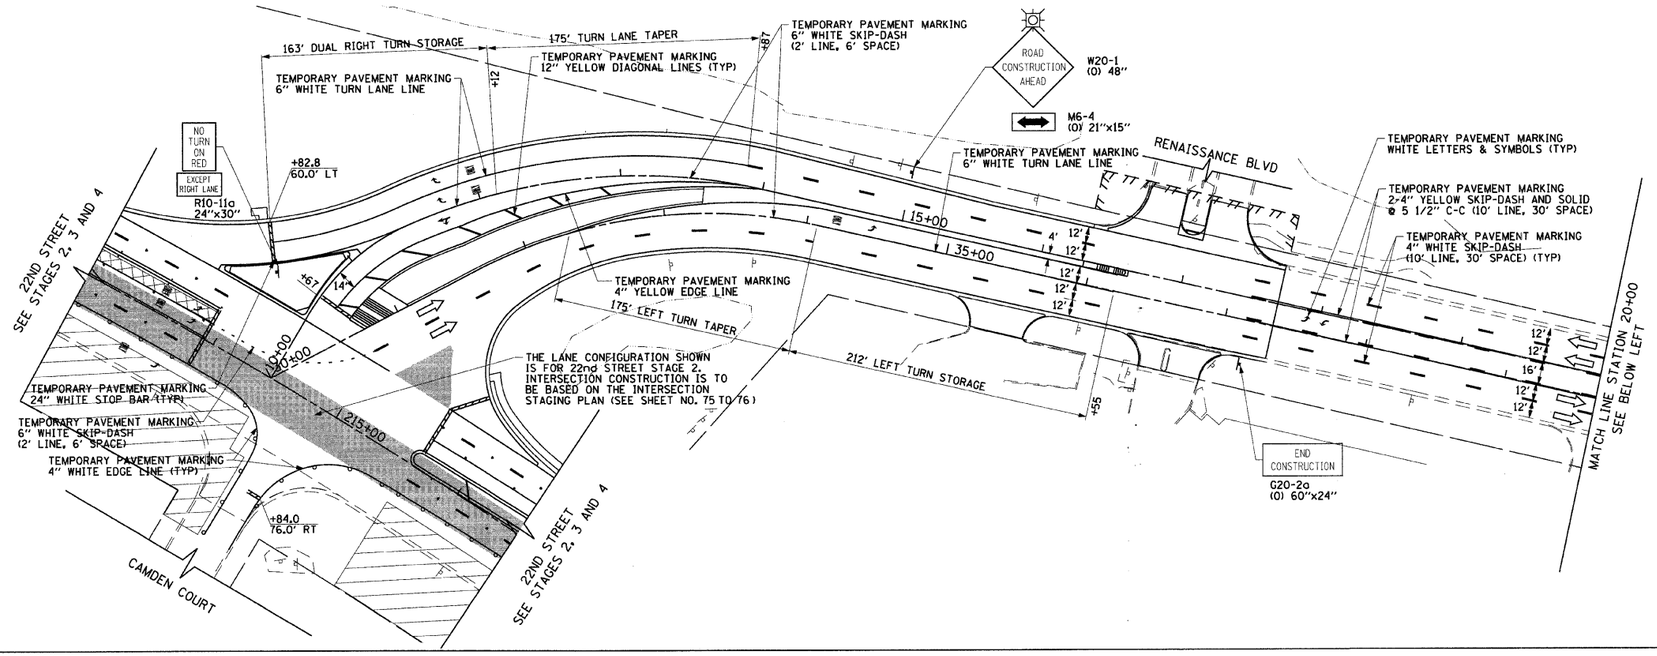

NOTE:

STATIONS ARE GIVEN WITH RESPECT TO THE LEFT BASELINE

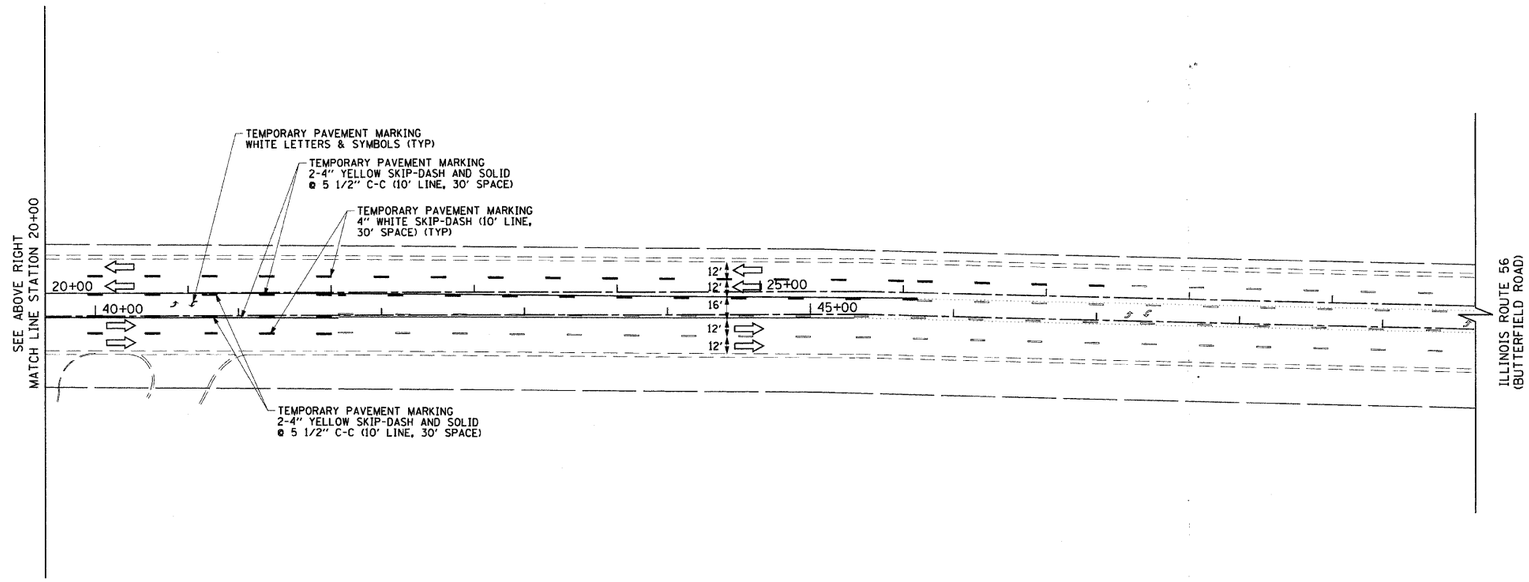

LEGEND

- CONSTRUCTION WORK ZONE
- TEMPORARY PAVEMENT TO BE CONSTRUCTED PRIOR TO STAGE 1
- TEMPORARY PAVEMENT TO BE CONSTRUCTED PRIOR TO STAGE 2
- ARROW BOARD
- SIGN TO BE PLACED ON PERMANENT OR PORTABLE SUPPORT
- MONODIRECTIONAL FLASHING LIGHT
- DRUMS OR TYPE II BARRICADE WITH STEADY BURN LIGHT @ 50' C-C (TYP), 25' C-C IN CURVES AND RADII, AND 20' C-C IN TAPERS
- TYPE III BARRICADE
- VERTICAL PANELS WITH STEADY BURN LIGHT @ 50' C-C (TYP), 25' C-C IN CURVES AND RADII, AND 20'C-C IN TAPERS
- DIRECTION INDICATOR BARRICADES WITH STEADY BURN LIGHTS @ 20' C-C
- DIRECTION OF TRAFFIC FLOW
- 1 DRIVEWAY ENTRANCE — 30" X 30" SEE TC-26
- 2 DRIVEWAY ENTRANCE — 30" X 30" SEE TC-26
- 3 R3-2 24" X 24"

FILE NAME = g:\ch07\00611\road\sheets\D160D12-SHT-STAGING-CAMDEN-2-A.dgn	USER NAME = BAW;tart	DESIGNED - TKH	REVISED -
		DRAWN - BAW	REVISED -
	PLOT SCALE = 50.0000 ' / IN.	CHECKED - JRH	REVISED -
	PLOT DATE = 8/5/2009	DATE - 07/24/2009	REVISED -

STATE OF ILLINOIS
DEPARTMENT OF TRANSPORTATION

SUGGESTED CONSTRUCTION PROCEDURES AND MAINTENANCE OF TRAFFIC – ILLINOIS ROUTE 56 (BUTTERFIELD ROAD) STAGES 2, 3 AND 4

SCALE: 1"=50' | SHEET NO. 71 OF 362 SHEETS | STA. 12+00 TO STA. 25+50

F.A.U RTE.	SECTION	COUNTY	TOTAL SHEETS	SHEET NO.
1453	55WRS	DuPAGE	362	71
		CONTRACT NO. 60D12		
FED. ROAD DIST. NO. 7	ILLINOIS	FED. AID PROJECT		