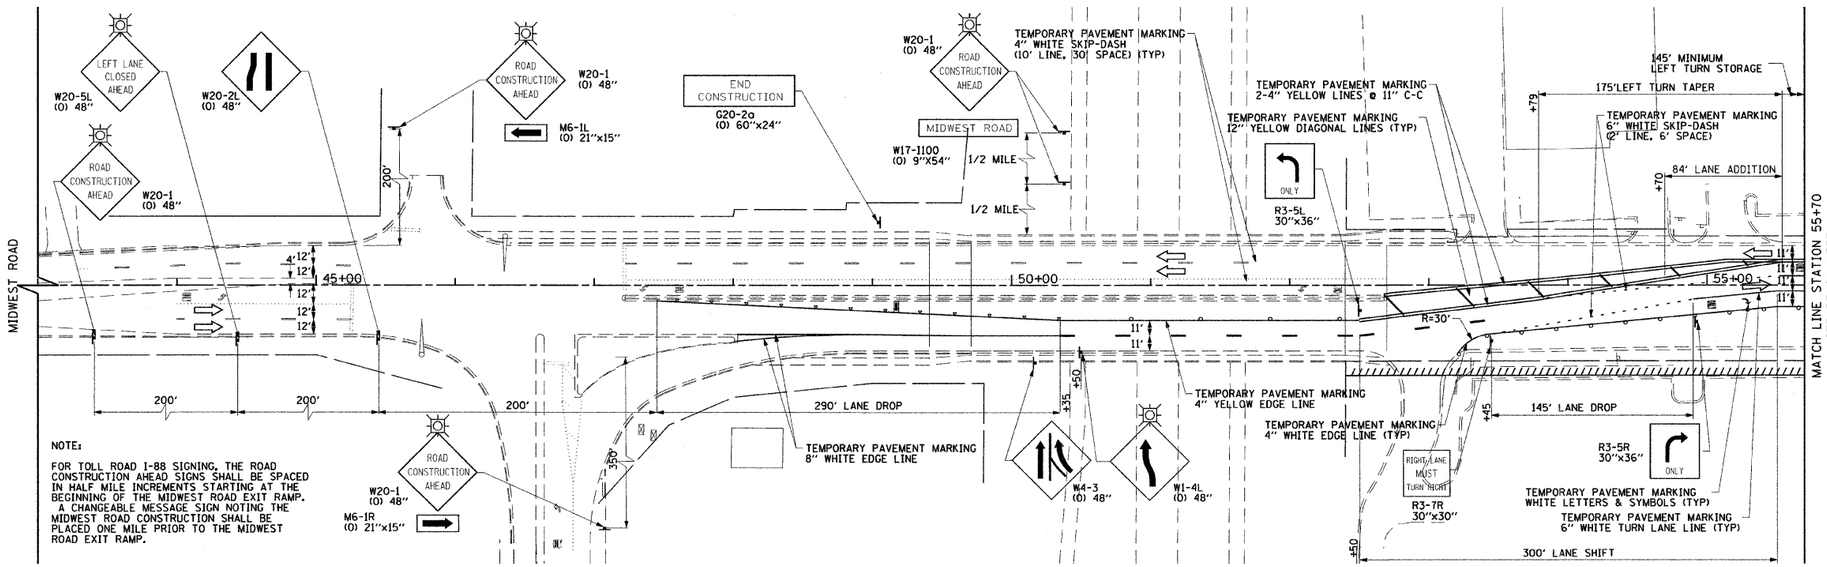

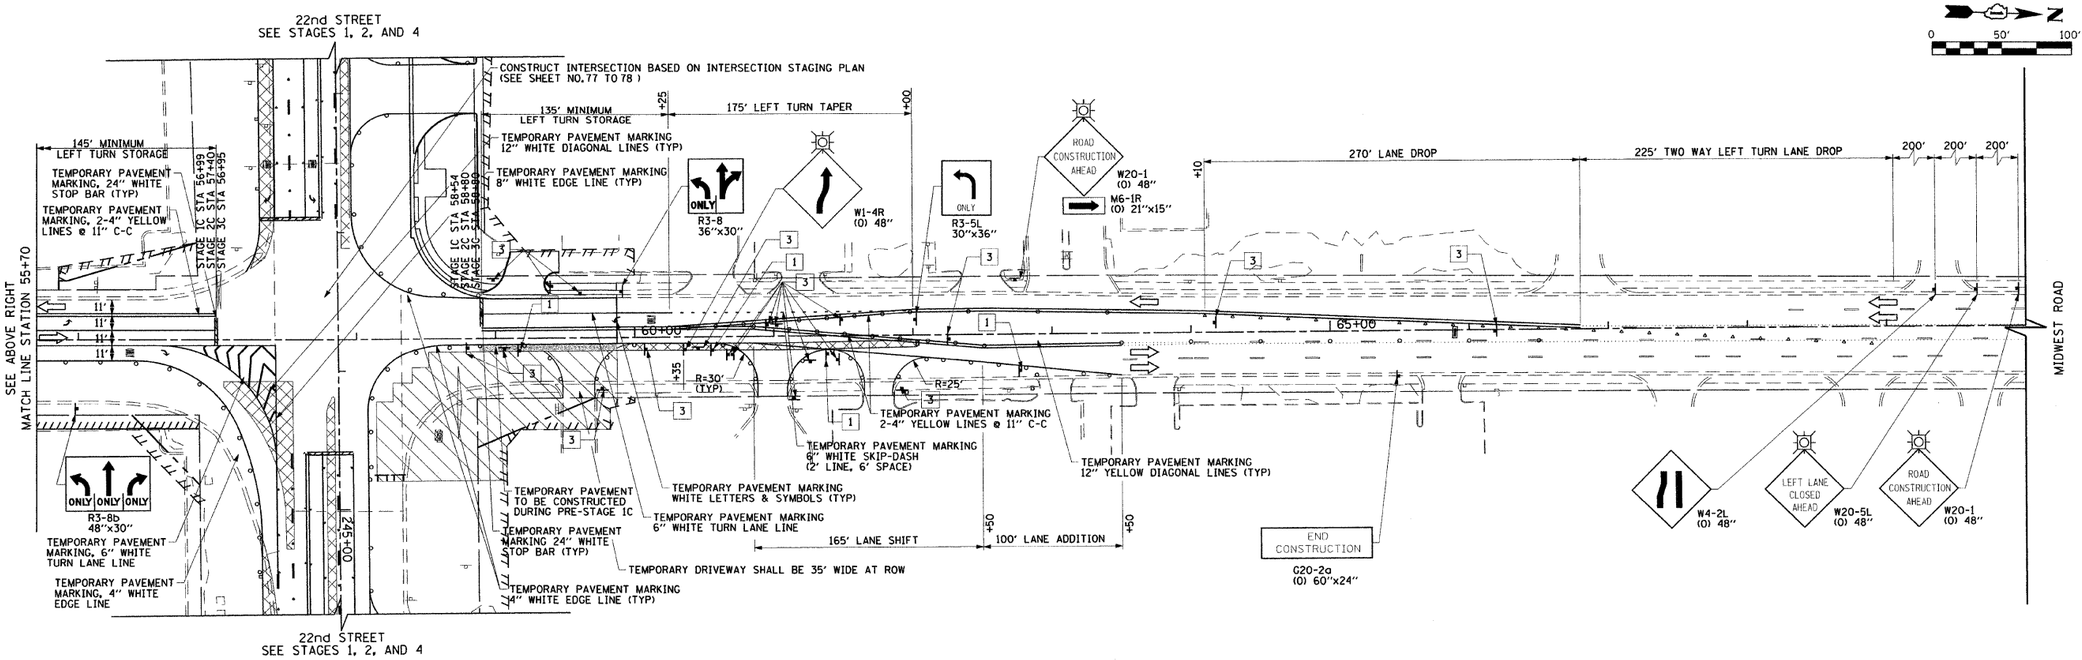

FILE NAME = gr\ch07\8061\road\sheets\D162012-SHT-STAGING-MIDWEST-C.dgn	USER NAME = jmgalemba	DESIGNED - TKH	REVISED -	**STATE OF ILLINOIS DEPARTMENT OF TRANSPORTATION**	**SUGGESTED CONSTRUCTION PROCEDURES AND MAINTENANCE OF TRAFFIC – MIDWEST ROAD STAGE C**
	PLOT SCALE = 50.0000 ' / IN.	DRAWN - BAW	REVISED -		
	PLOT DATE = 12/5/2009	CHECKED - JRH	REVISED -		
		DATE - 07/24/2009	REVISED -		SCALE: 1"=50' | SHEET NO. 74 OF 362 SHEETS | STA. 41+00 TO STA. 65+00

F.A.U RTE.	SECTION	COUNTY	TOTAL SHEETS	SHEET NO.
1453	55WRS	DuPAGE	362	74
		CONTRACT NO. 60D12		
FED. ROAD DIST. NO. 7	ILLINOIS	FED. AID PROJECT		