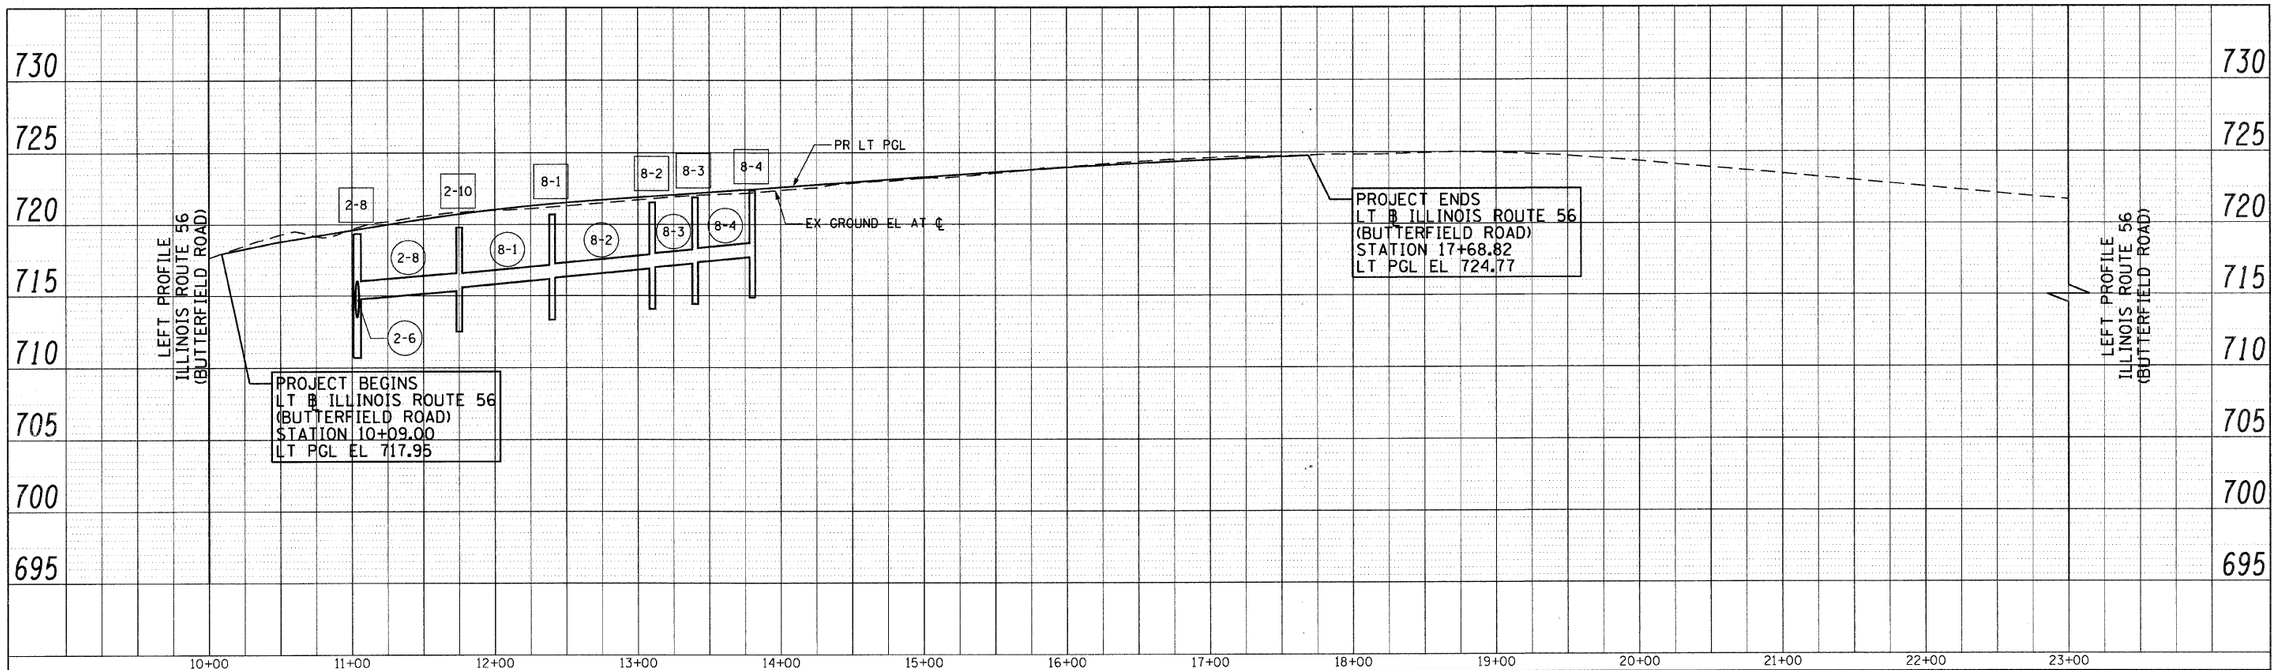

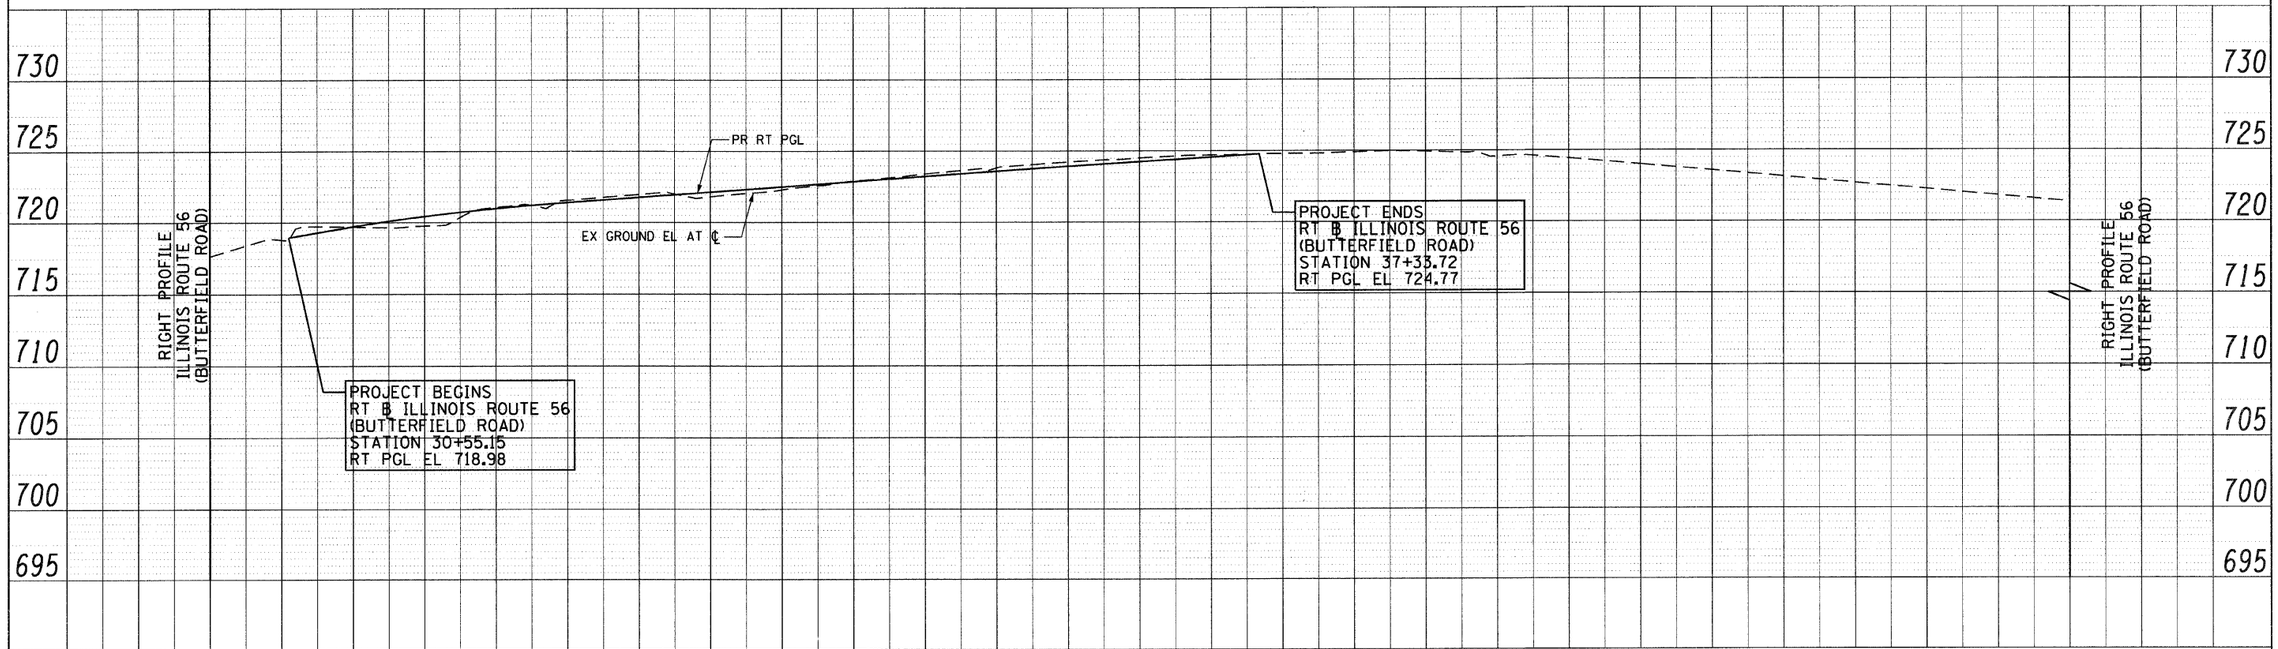

FILE NAME = g:\ch07\0061\road\sheets\D160D12-SHT-DRAIN-PROFILE-9.dgn	USER NAME = BAWitort	DESIGNED - JLV	REVISED -
		DRAWN - BAW	REVISED -
	PLOT SCALE = 50.000000 ' / IN.	CHECKED - JRH	REVISED -
	PLOT DATE = 8/5/2009	DATE - 07/24/2009	REVISED -

STATE OF ILLINOIS
DEPARTMENT OF TRANSPORTATION

ILLINOIS ROUTE 56 (BUTTERFIELD ROAD)
DRAINAGE AND UTILITY PROFILES

SCALE: HORIZ: 1"=50' VERT: 1"=5' | SHEET NO. 106 OF 362 SHEETS | STA. 30+00 TO STA. 43+00

F.A.U RTE.	SECTION	COUNTY	TOTAL SHEETS	SHEET NO.
1453	55WRS	DuPAGE	362	106
		CONTRACT NO. 60D12		

FED. ROAD DIST. NO. 7 | ILLINOIS | FED. AID PROJECT