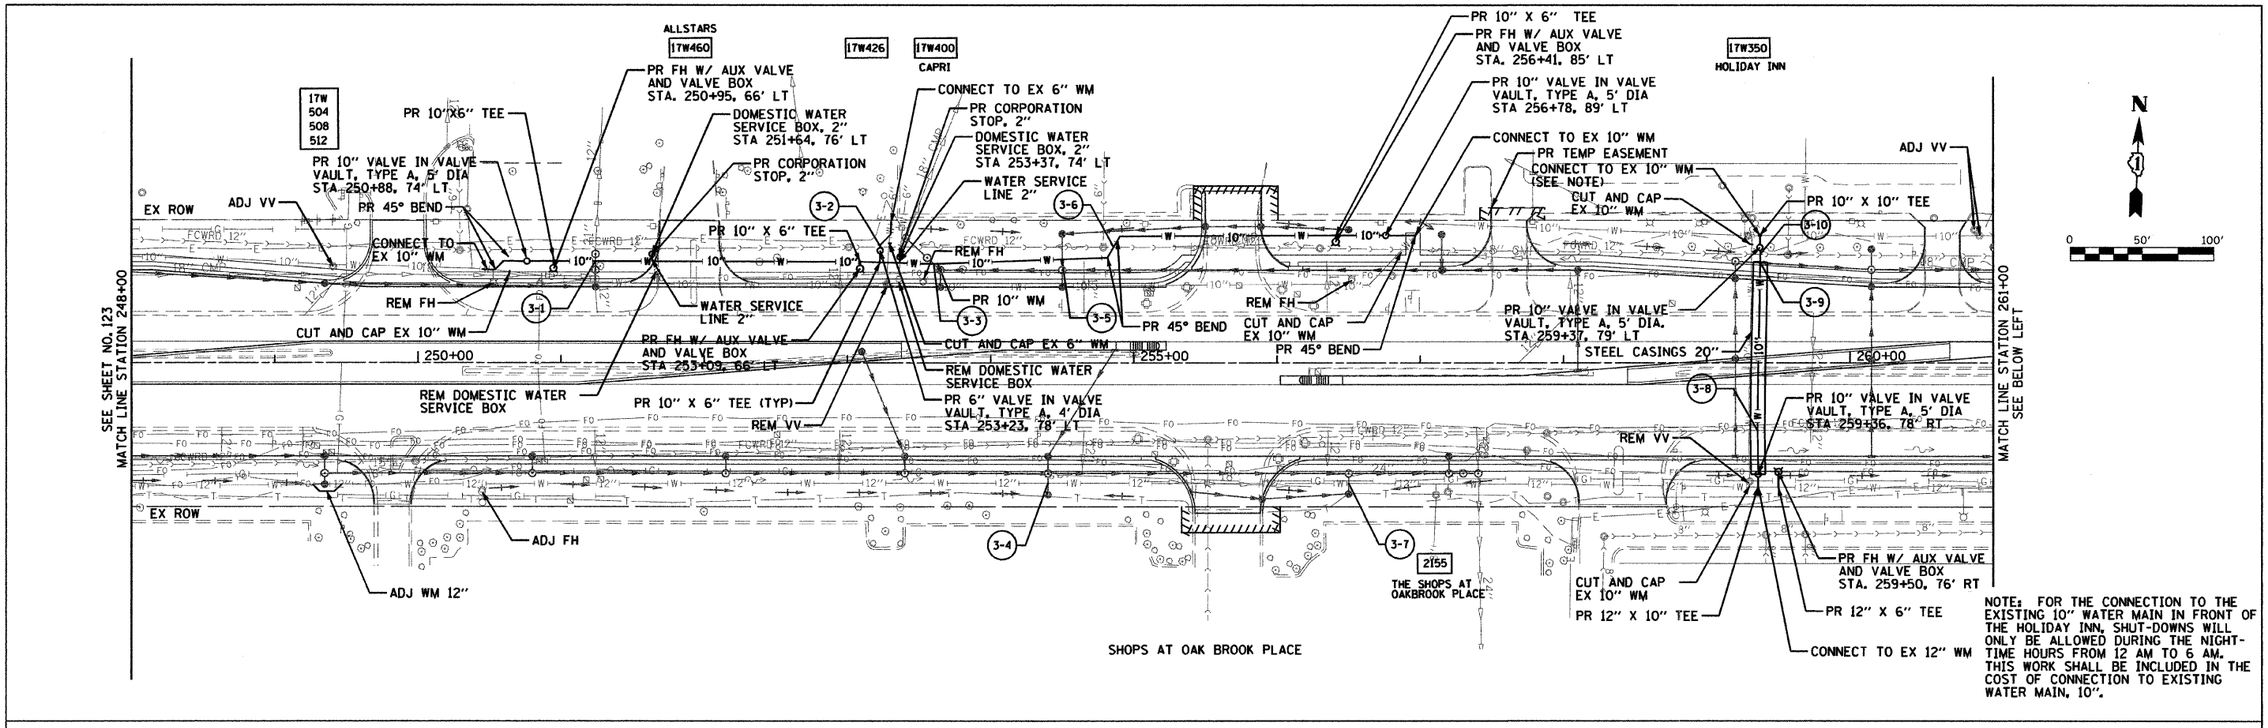

NOTE: FOR THE CONNECTION TO THE EXISTING 10" WATER MAIN IN FRONT OF THE HOLIDAY INN, SHUT-DOWNS WILL ONLY BE ALLOWED DURING THE NIGHT-TIME HOURS FROM 12 AM TO 6 AM. THIS WORK SHALL BE INCLUDED IN THE COST OF CONNECTION TO EXISTING WATER MAIN, 10".

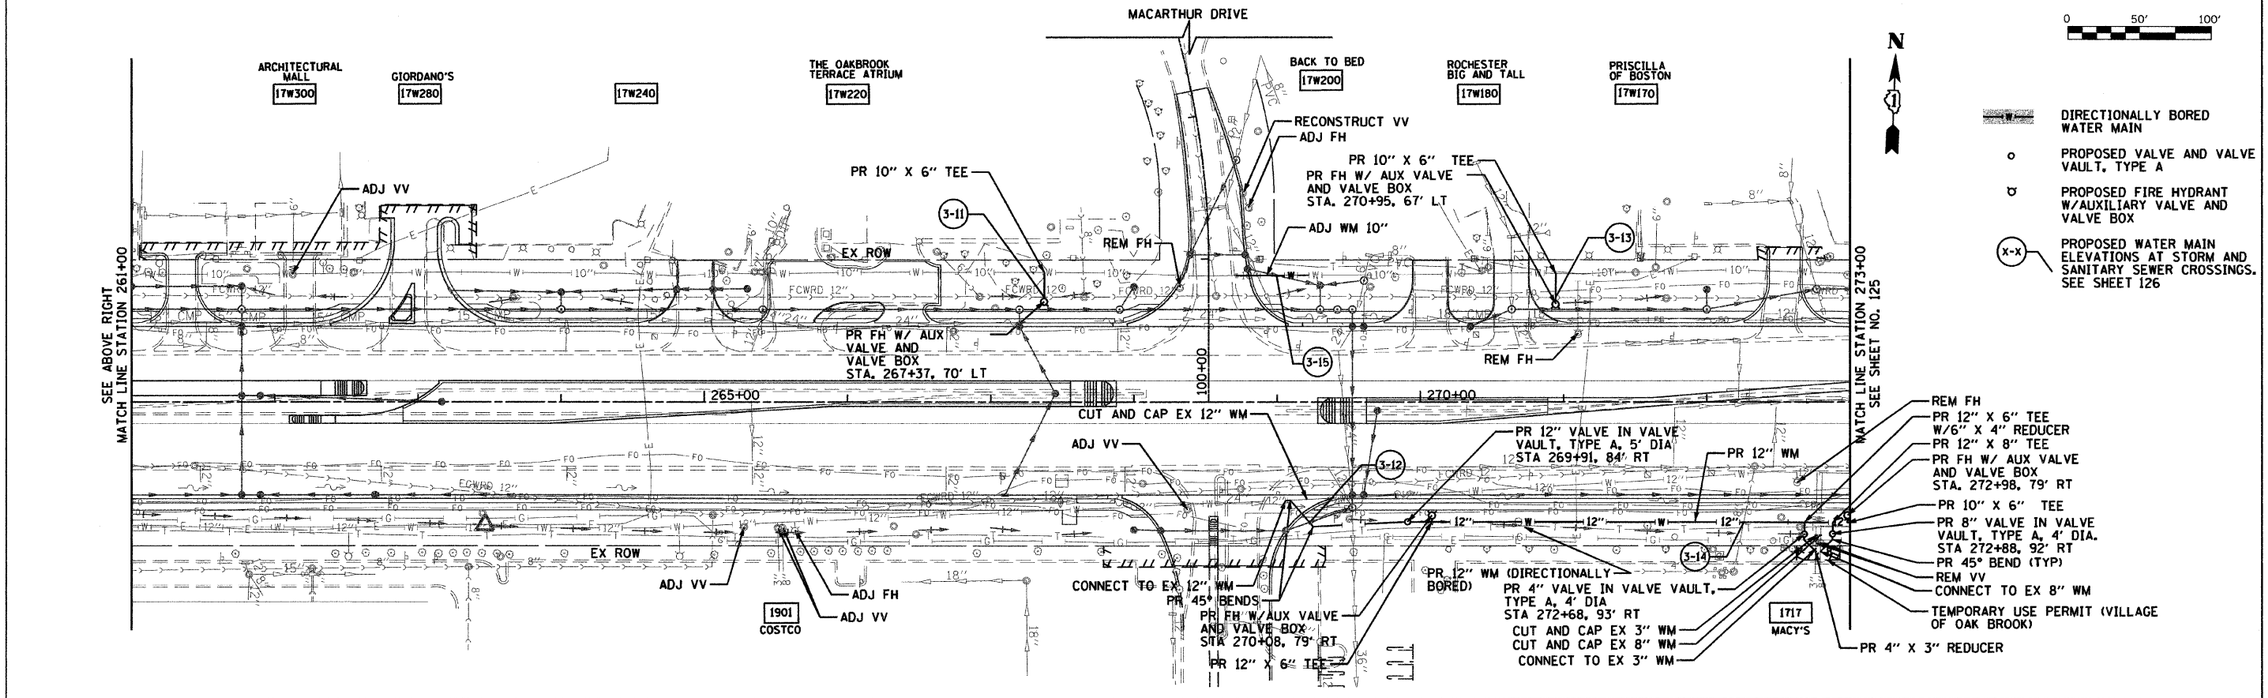

FILE NAME = gs\ch07\0061\road\sheets\D180D12-SHT-WM5-6.dgn	USER NAME = BAWitort	DESIGNED - RMC	REVISED -	**STATE OF ILLINOIS DEPARTMENT OF TRANSPORTATION**	**22nd STREET WATER MAIN PLAN**	F.A.U RTE.	SECTION	COUNTY	TOTAL SHEETS	SHEET NO.
	PLOT SCALE = 50.0000 ' / IN.	DRAWN - RMC	REVISED -			1453	55WRS	DuPAGE	362	124
	PLOT DATE = 3/31/2010	CHECKED - DWB	REVISED -					CONTRACT NO. 60D12		
		DATE - 4/1/2010	REVISED -		SCALE: 1"=50' SHEET NO. 124 OF 362 SHEETS STA. 248+00 TO STA. 273+00	FED. ROAD DIST. NO. 7	ILLINOIS	FED. AID PROJECT		