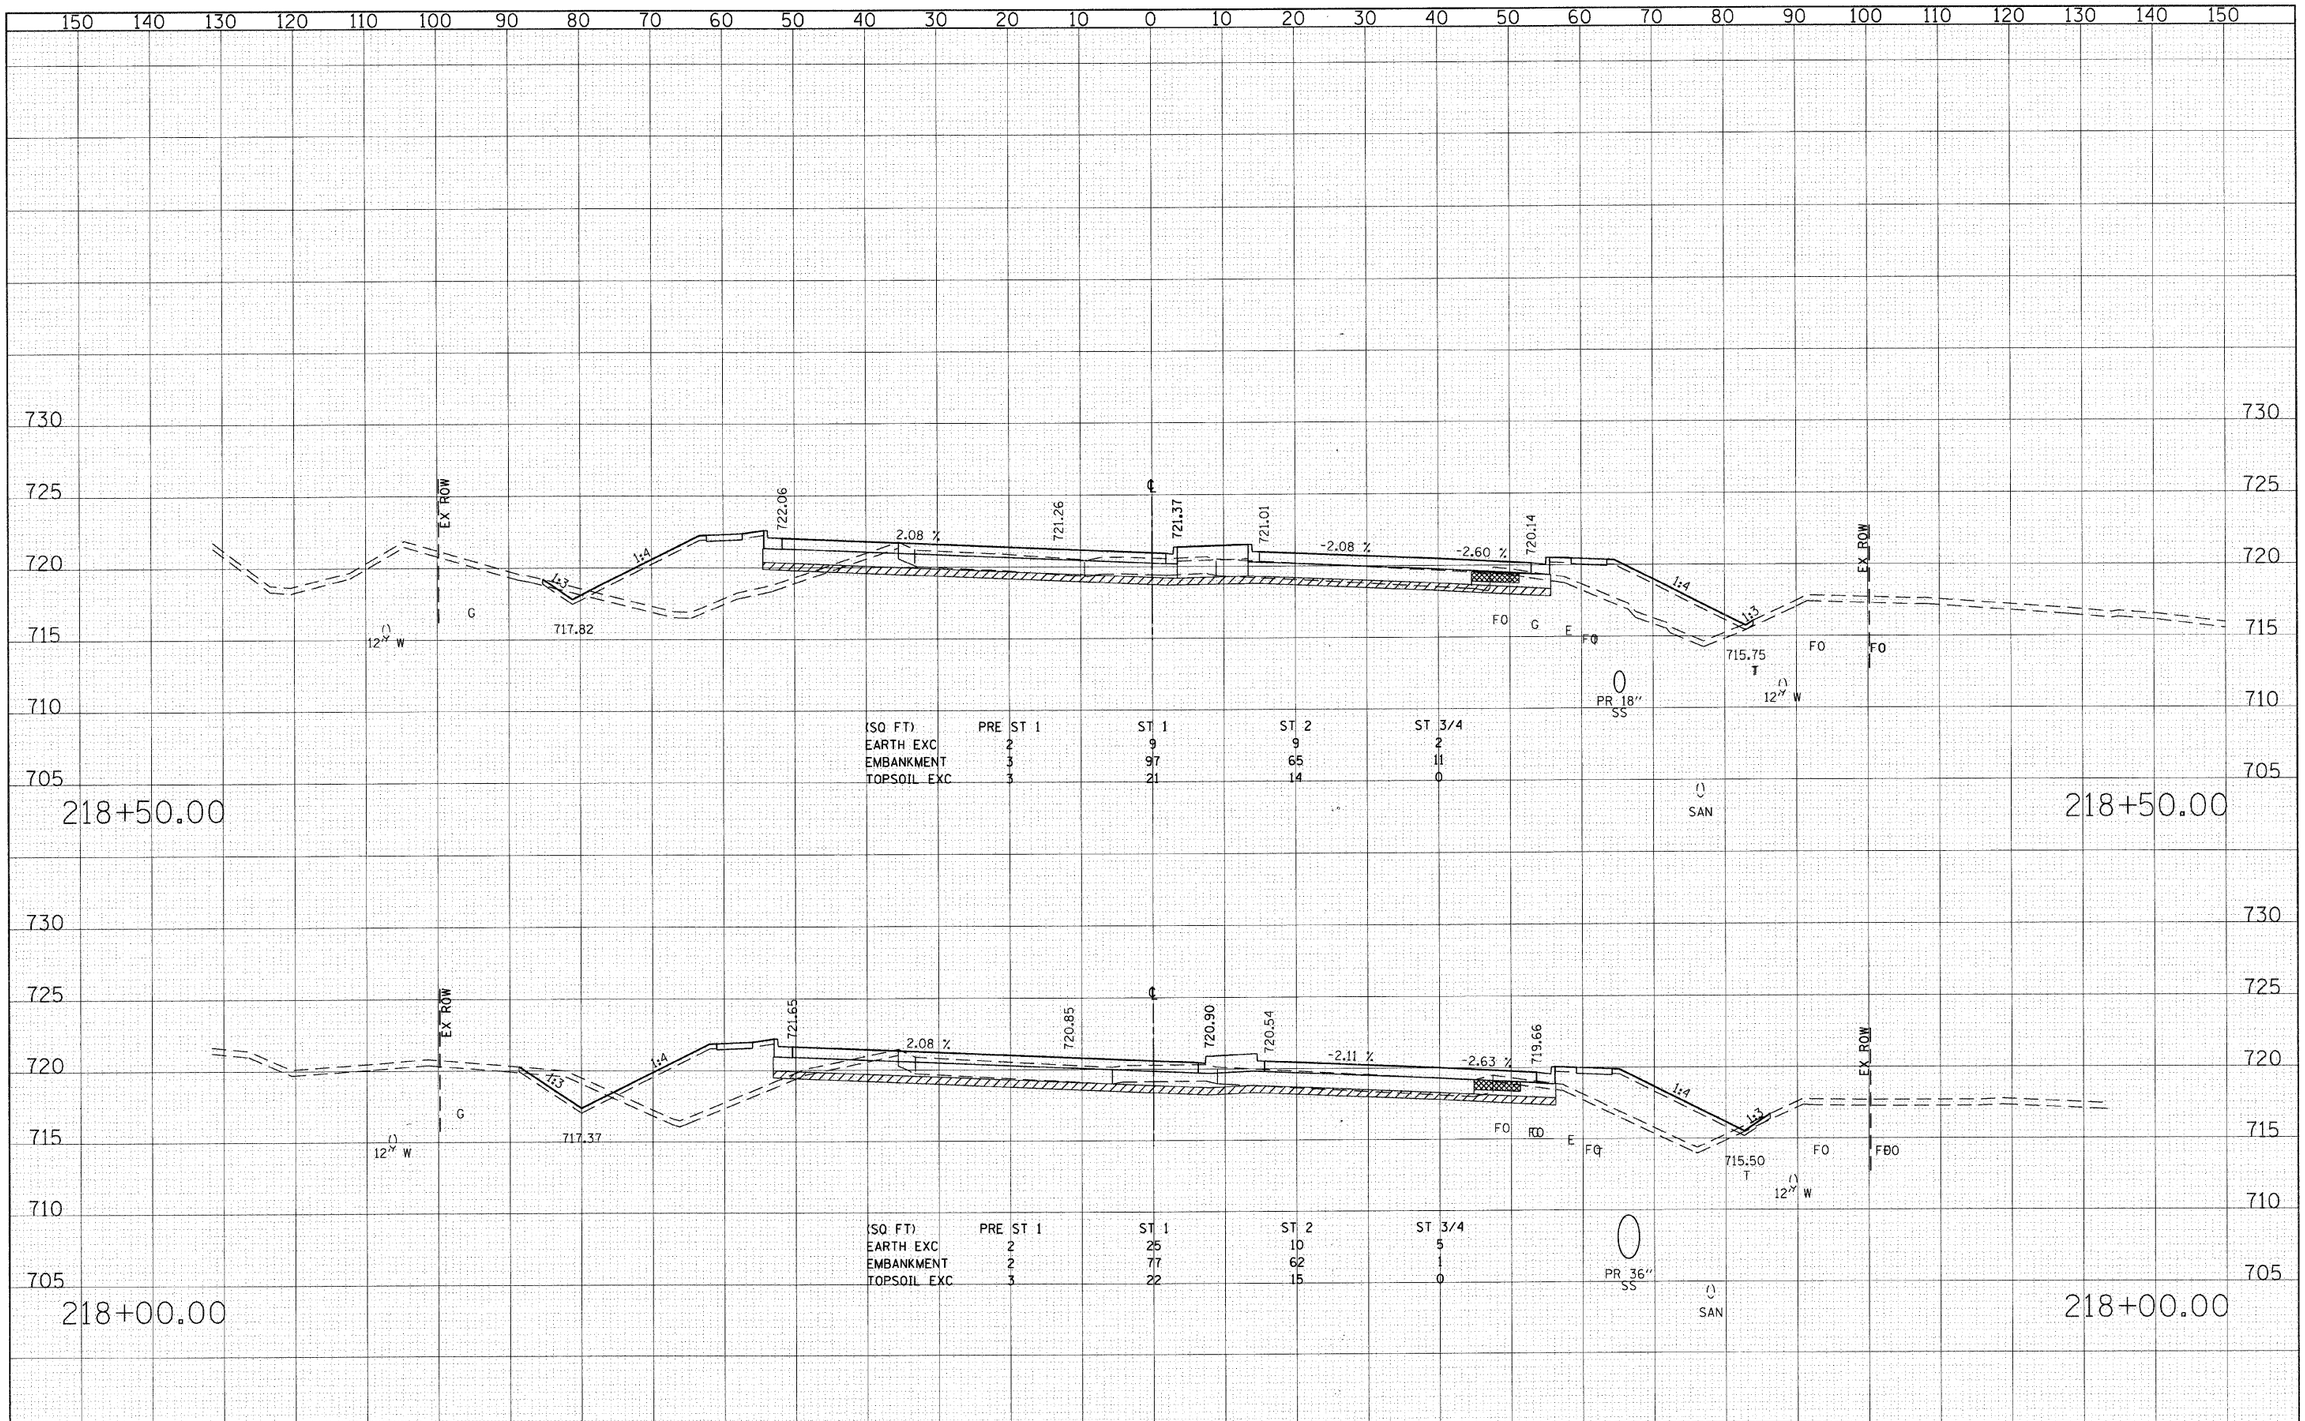

FINAL SURVEY		BY	DATE
NOTE BOOK	SURVEYED		
	PLOTTED		
	TEMPLATE		
	AREAS		
NO.	AREAS CHECKED		

ORIGINAL SURVEY		BY	DATE
NOTE BOOK	SURVEYED		
	PLOTTED		
	TEMPLATE		
	AREAS		
NO.	AREAS CHECKED		

FILE NAME = gr\ch07\0061\road\sheets\D160D12-SHT-XSSHT1.dgn	USER NAME = BAWitort	DESIGNED - JMC	REVISED -
		DRAWN - JMC	REVISED -
	PLOT SCALE = 10.0000 ' / IN.	CHECKED - JRH	REVISED -
	PLOT DATE = 8/5/2009	DATE - 07/24/2009	REVISED -

STATE OF ILLINOIS
DEPARTMENT OF TRANSPORTATION

CROSS SECTIONS – 22nd STREET

SCALE: HORIZ: 1"=10' VERT: 1"=5 | SHEET NO. 286 OF 362 SHEETS | STA. 218+00.00 TO STA. 218+50.00

F.A. RTE.	SECTION	COUNTY	TOTAL SHEETS	SHEET NO.
1453	55WRS	DuPAGE	362	286
		CONTRACT NO. 60D12		

FED. ROAD DIST. NO. 7 | ILLINOIS | FED. AID PROJECT