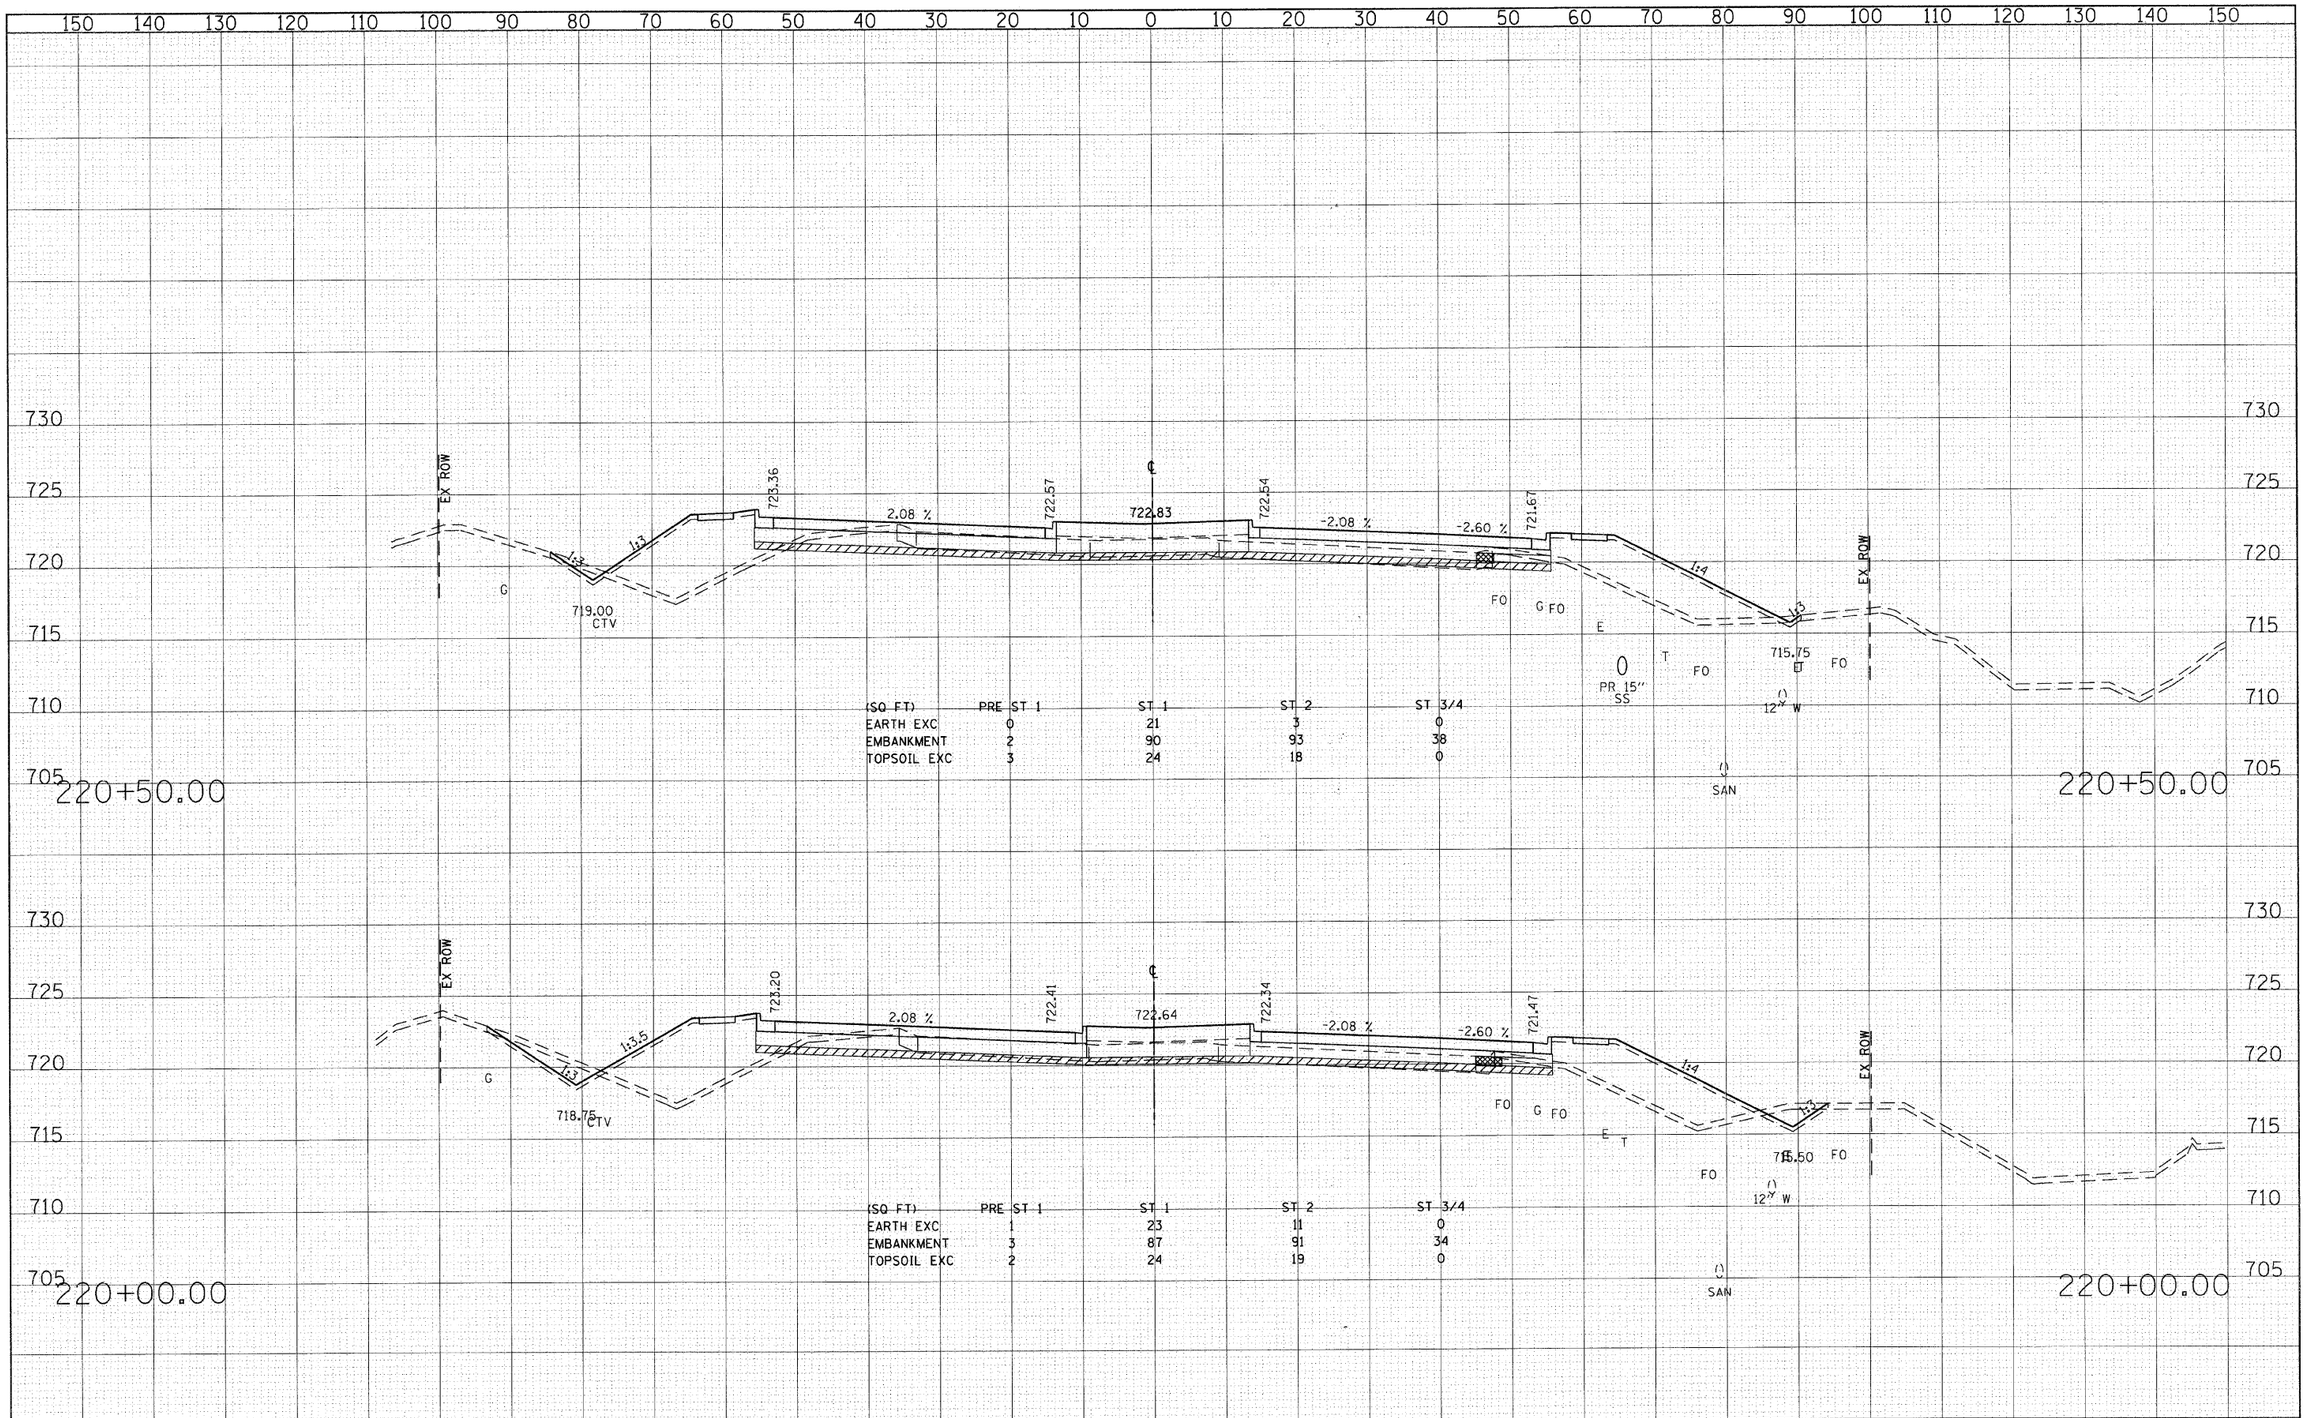

(SQ FT)	PRE ST 1	ST 1	ST 2	ST 3/4
EARTH EXC	0	21	3	0
EMBANKMENT	2	90	93	38
TOPSOIL EXC	3	24	18	0

(SQ FT)	PRE ST 1	ST 1	ST 2	ST 3/4
EARTH EXC	1	23	11	0
EMBANKMENT	3	87	91	34
TOPSOIL EXC	2	24	19	0

FINAL SURVEY	SURVEYED	BY	DATE
	PLOTTED		
NOTE BOOK	TEMPLATE		
	AREAS		
NO.	AREAS CHECKED		

ORIGINAL SURVEY	SURVEYED	BY	DATE
	PLOTTED		
NOTE BOOK	TEMPLATE		
	AREAS		
NO.	AREAS CHECKED		

FILE NAME = g:\ch07\00GI\road\sheets\D160D12-SHT-XSSHT1.dgn	USER NAME = BAWitort	DESIGNED - JMG	REVISED -
		DRAWN - JMG	REVISED -
	PLOT SCALE = 10.0000 ' / IN.	CHECKED - JRH	REVISED -
	PLOT DATE = 8/5/2009	DATE - 07/24/2009	REVISED -

STATE OF ILLINOIS
DEPARTMENT OF TRANSPORTATION

CROSS SECTIONS – 22nd STREET

SCALE: HORIZ: 1"=10' VERT: 1"=5' | SHEET NO. 288 OF 362 SHEETS | STA. 220+00.00 TO STA. 220+50.00

F.A. RTE.	SECTION	COUNTY	TOTAL SHEETS	SHEET NO.
1453	55WRS	DuPAGE	362	288
		CONTRACT NO. 60D12		

FED. ROAD DIST. NO. 7 | ILLINOIS | FED. AID PROJECT