FINAL SURVEY	NOTE BOOK	NO.
SURVEYED	BY	
PLOTTED		
TEMPLATE		
AREAS		
AREAS CHECKED	DATE	

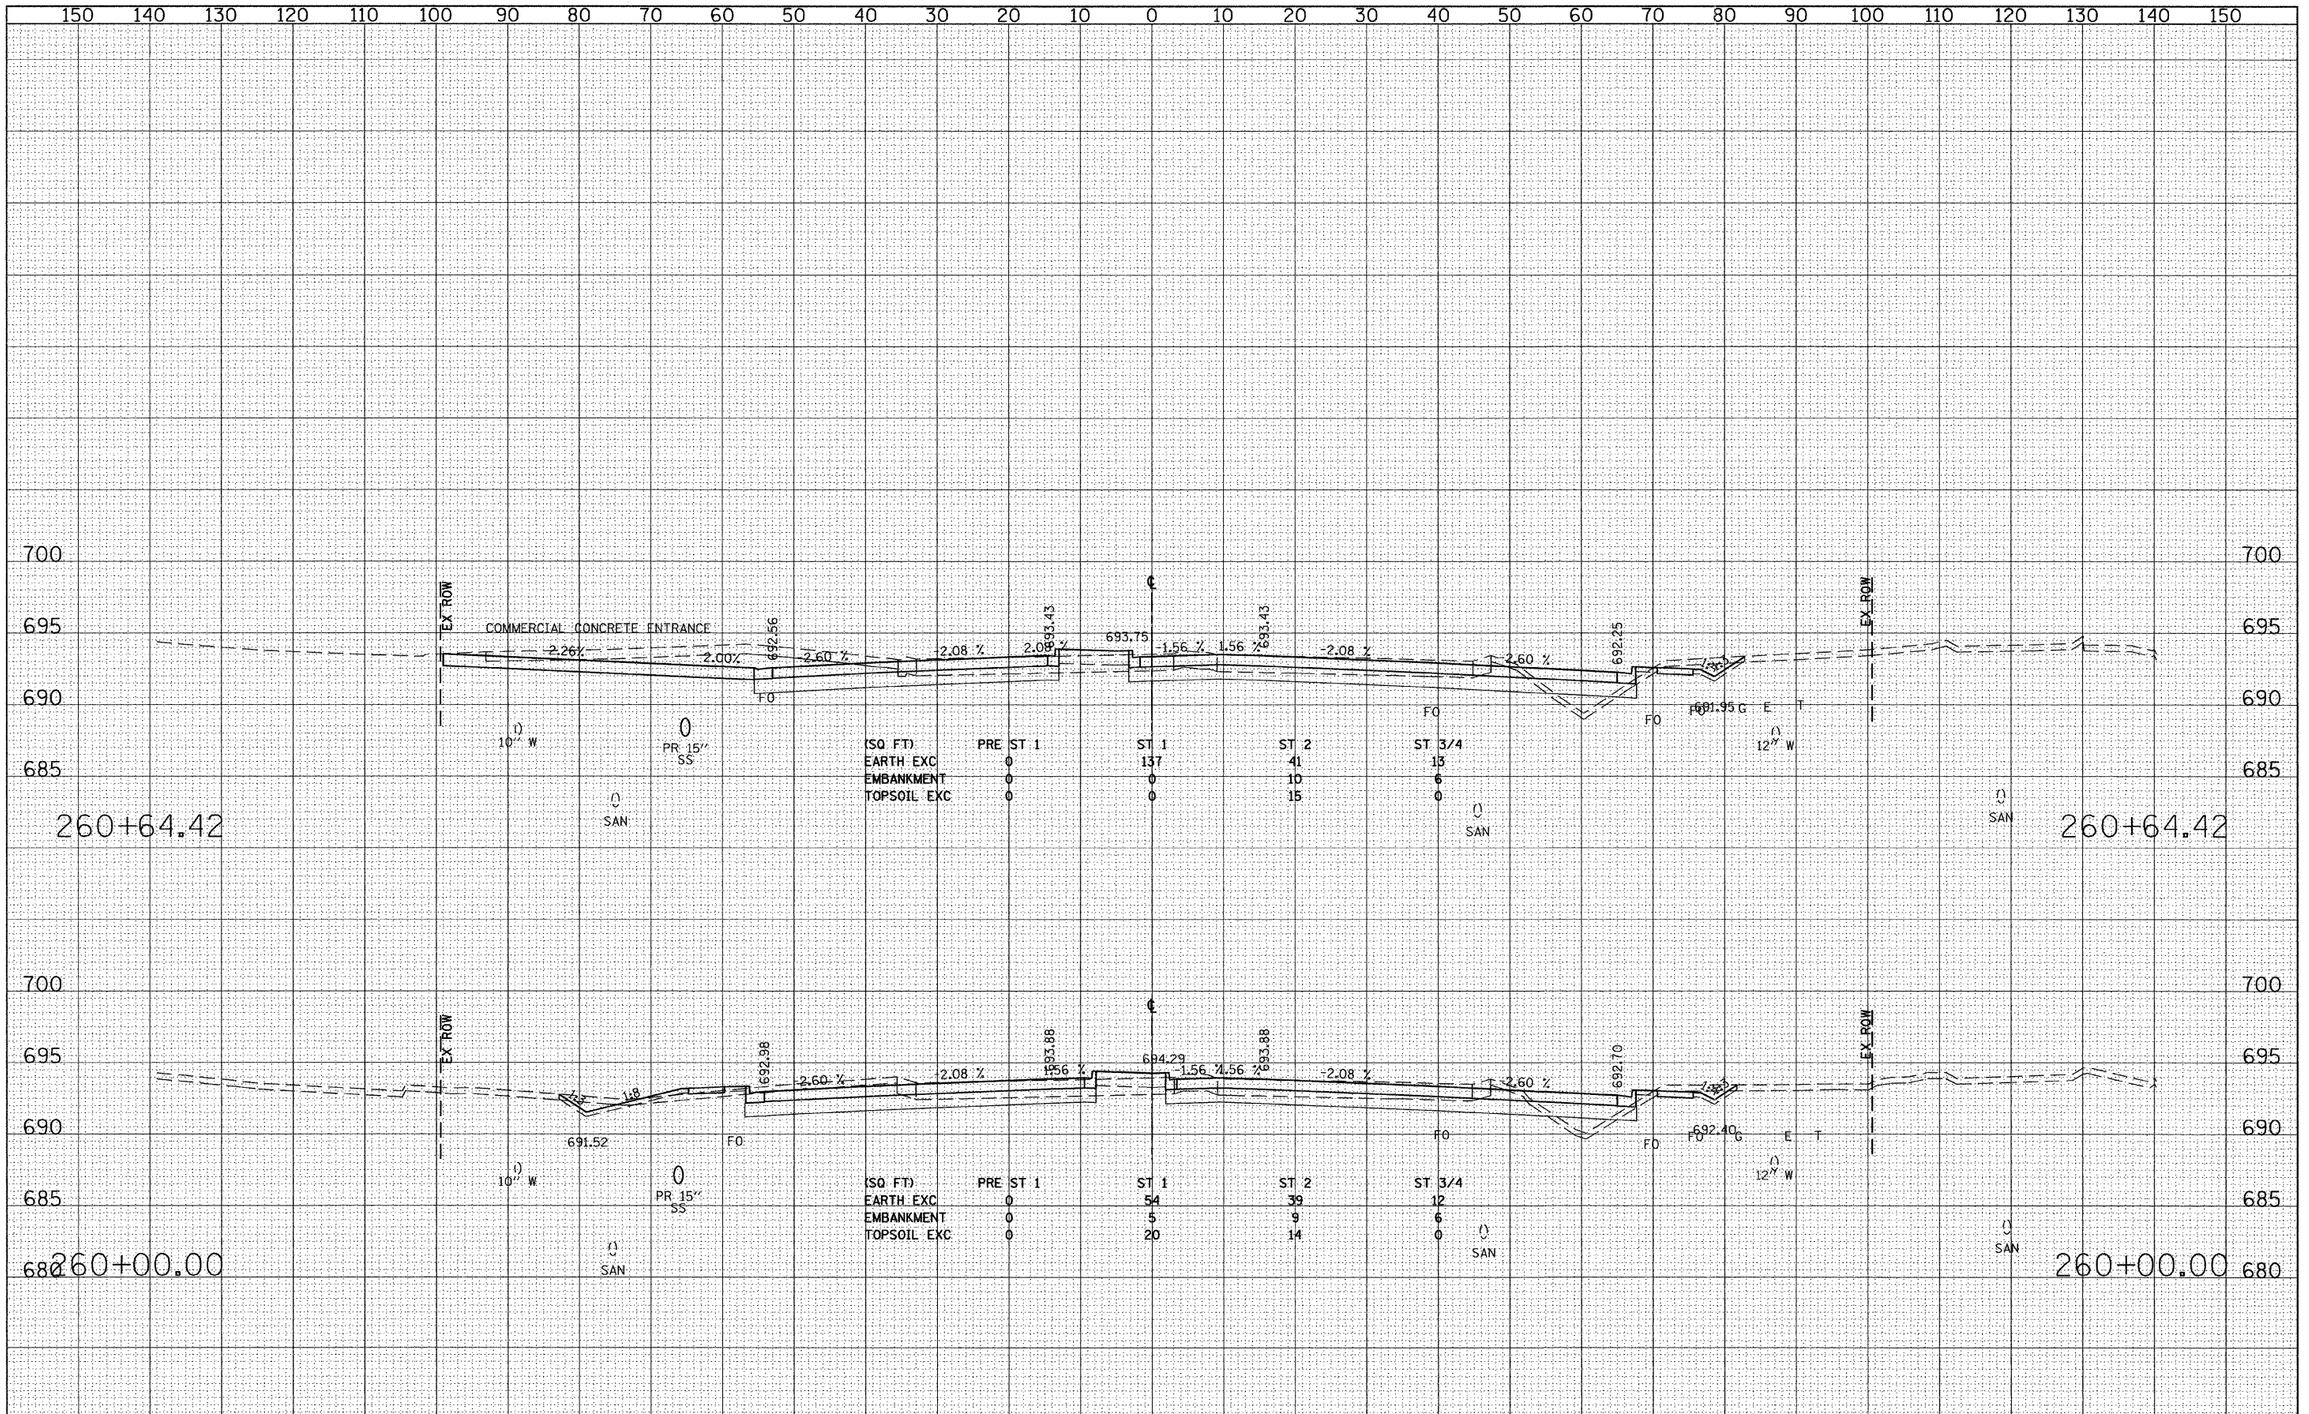

ORIGINAL SURVEY	NOTE BOOK	NO.
SURVEYED	BY	
PLOTTED		
TEMPLATE		
AREAS		
AREAS CHECKED	DATE	

FILE NAME = g:\CH07\0061\Road\SHEETS\D160012-SHT-XSSHTI.dgn	USER NAME = BAWitort	DESIGNED - JMG	REVISED -
		DRAWN - JMG	REVISED -
	PLOT SCALE = 10.0000 ' / IN.	CHECKED - JRH	REVISED -
	PLOT DATE = 3/31/2010	DATE - 4/1/2010	REVISED -

STATE OF ILLINOIS
DEPARTMENT OF TRANSPORTATION

CROSS SECTIONS – 22nd STREET

SCALE: HORIZ. 1"=10' VERT. 1"=5' | SHEET NO. 328 OF 362 SHEETS | STA. 260+00.00 TO STA. 260+64.42

F.A. RTE.	SECTION	COUNTY	TOTAL SHEETS	SHEET NO.
1453	55WRS	DuPAGE	362	328
		CONTRACT NO. 60D12		
FED. ROAD DIST. NO. 7	ILLINOIS	FED. AID PROJECT		