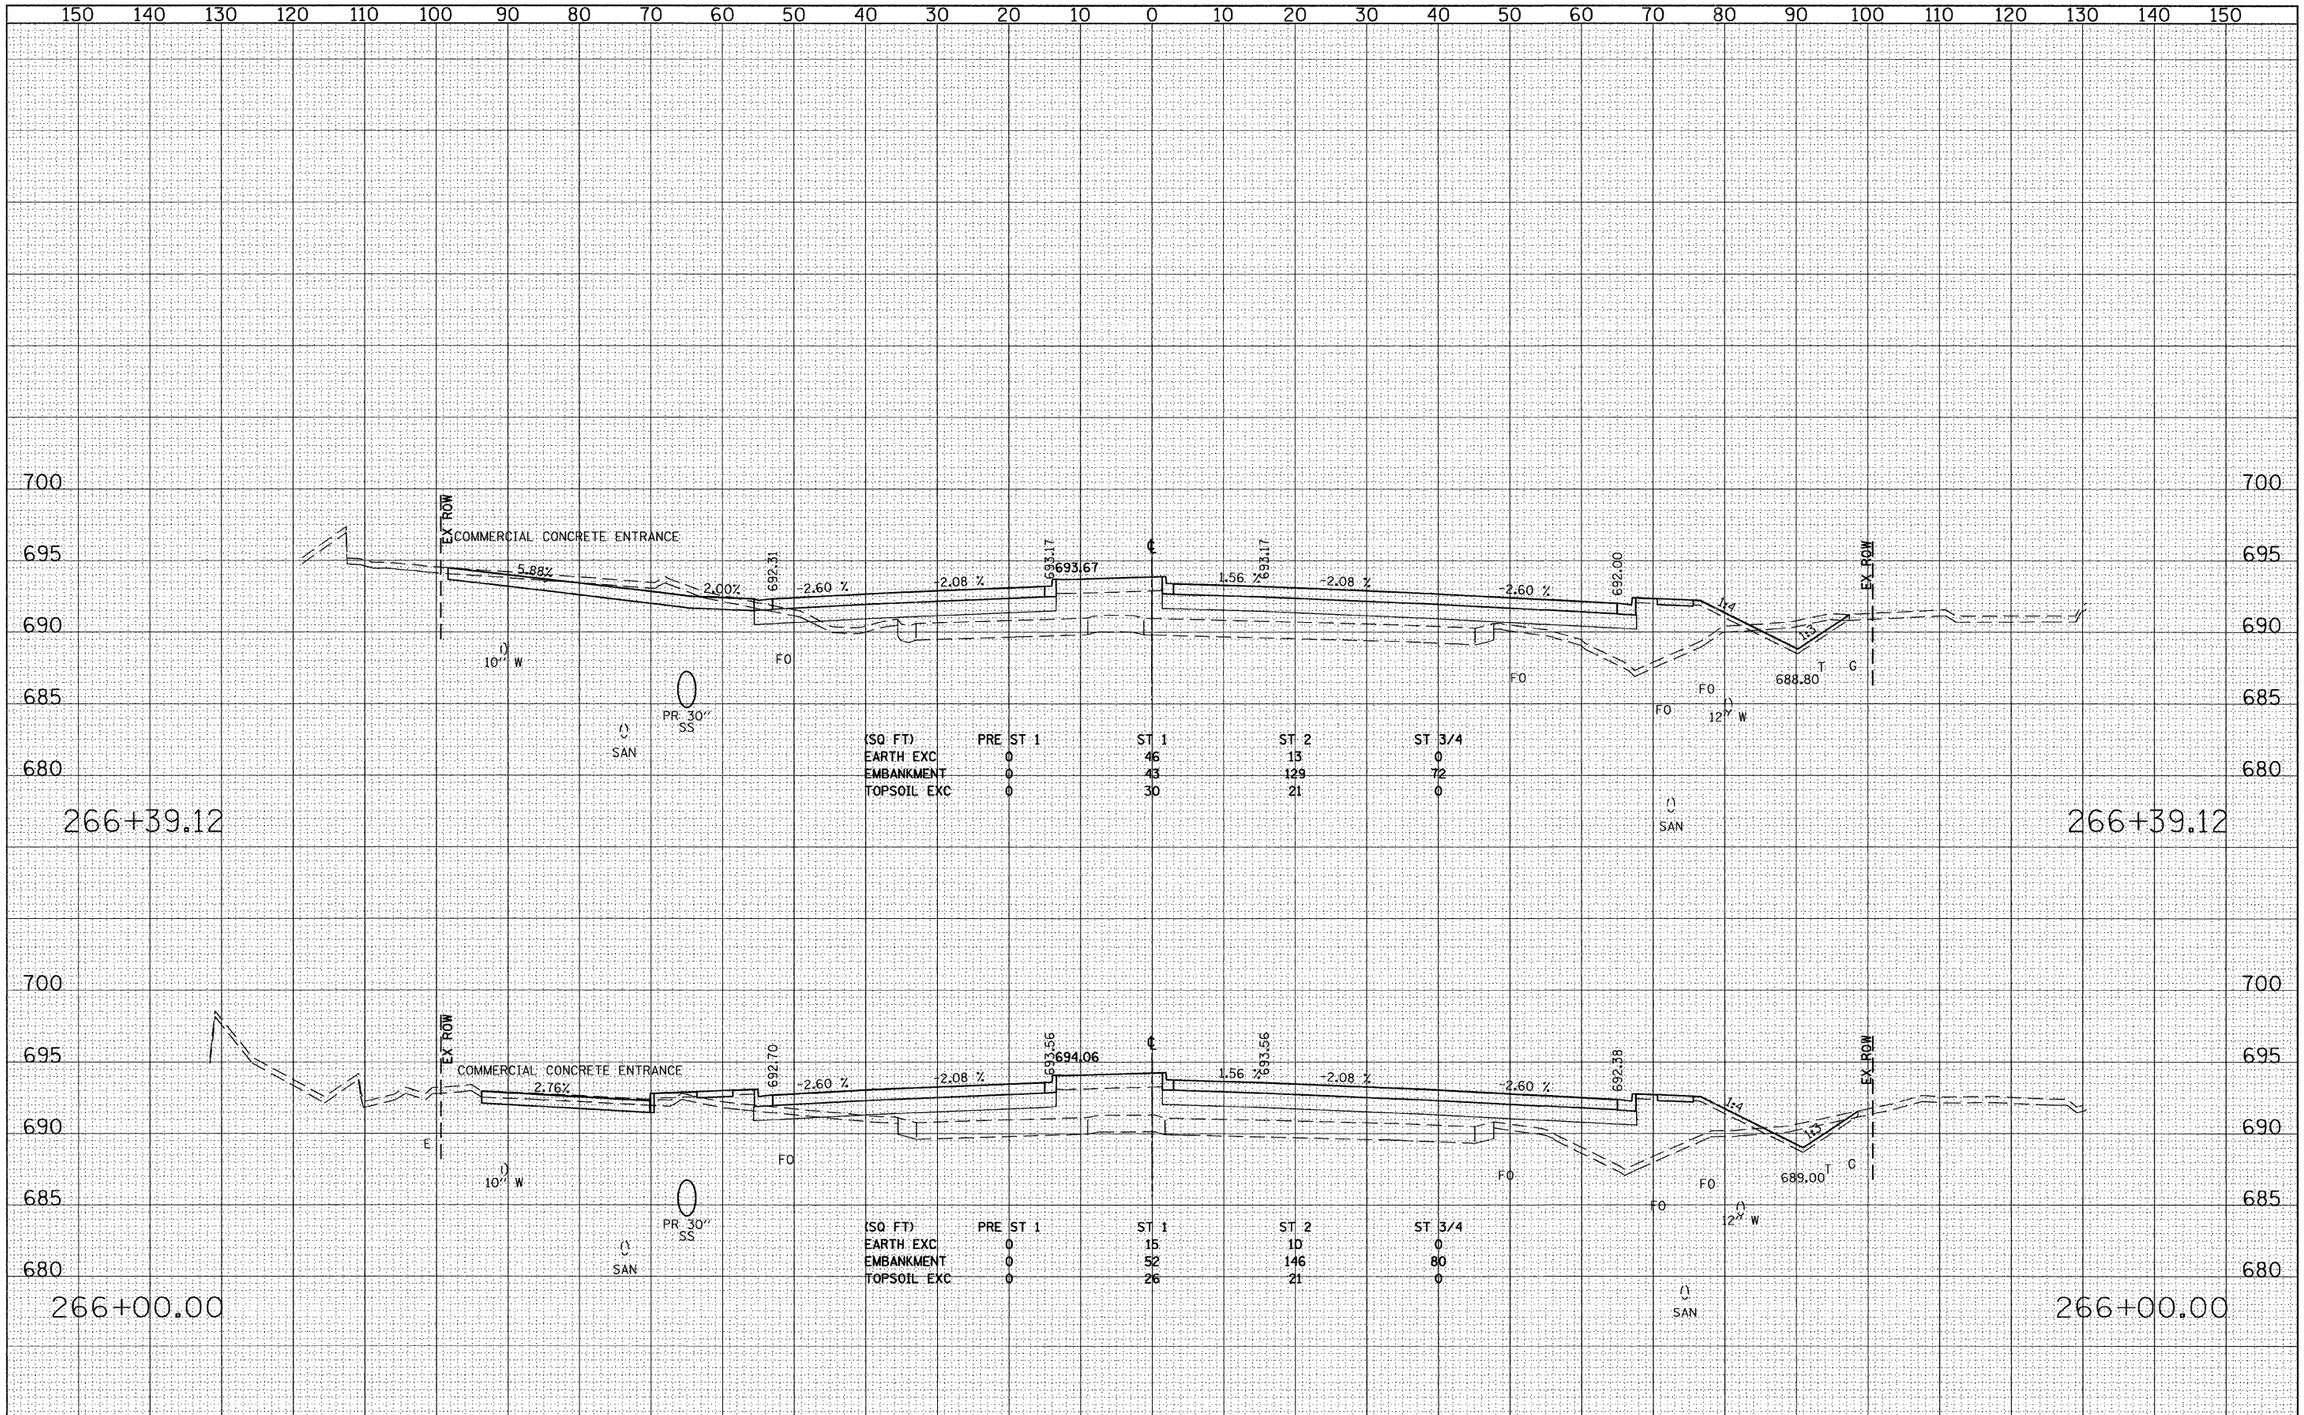

FINAL SURVEY	BY	DATE
SURVEYED		
PLOTTED		
TEMPLATE		
AREAS		
AREAS CHECKED		
NOTE BOOK NO.		

ORIGINAL SURVEY	BY	DATE
SURVEYED		
PLOTTED		
TEMPLATE		
AREAS		
AREAS CHECKED		
NOTE BOOK NO.		

FILE NAME = g:\CH07\0061\Road\SHEETS\D160D12-SHT-XSSHT1.dgn

USER NAME = BAWistort
PLOT SCALE = 10.0000 ' / IN.
PLOT DATE = 3/31/2010

DESIGNED - JMG
DRAWN - JMG
CHECKED - JRH
DATE - 4/1/2010

REVISED -
REVISED -
REVISED -
REVISED -

STATE OF ILLINOIS
DEPARTMENT OF TRANSPORTATION

CROSS SECTIONS – 22nd STREET

SCALE: HORIZ. 1"=10' VERT. 1"=5' | SHEET NO. 334 OF 362 SHEETS | STA. 266+00.00 TO STA. 266+39.12

F.A. RTE.	SECTION	COUNTY	TOTAL SHEETS	SHEET NO.
1453	55WRS	DuPAGE	362	334

CONTRACT NO. 60D12

FED. ROAD DIST. NO. 7 | ILLINOIS | FED. AID PROJECT