FINAL SURVEY	BY	DATE
SURVEYED		
PLOTTED		
TEMPLATE		
AREAS		
AREAS CHECKED		
NOTE BOOK		
NO.		

ORIGINAL SURVEY	BY	DATE
SURVEYED		
PLOTTED		
TEMPLATE		
AREAS		
AREAS CHECKED		
NOTE BOOK		
NO.		

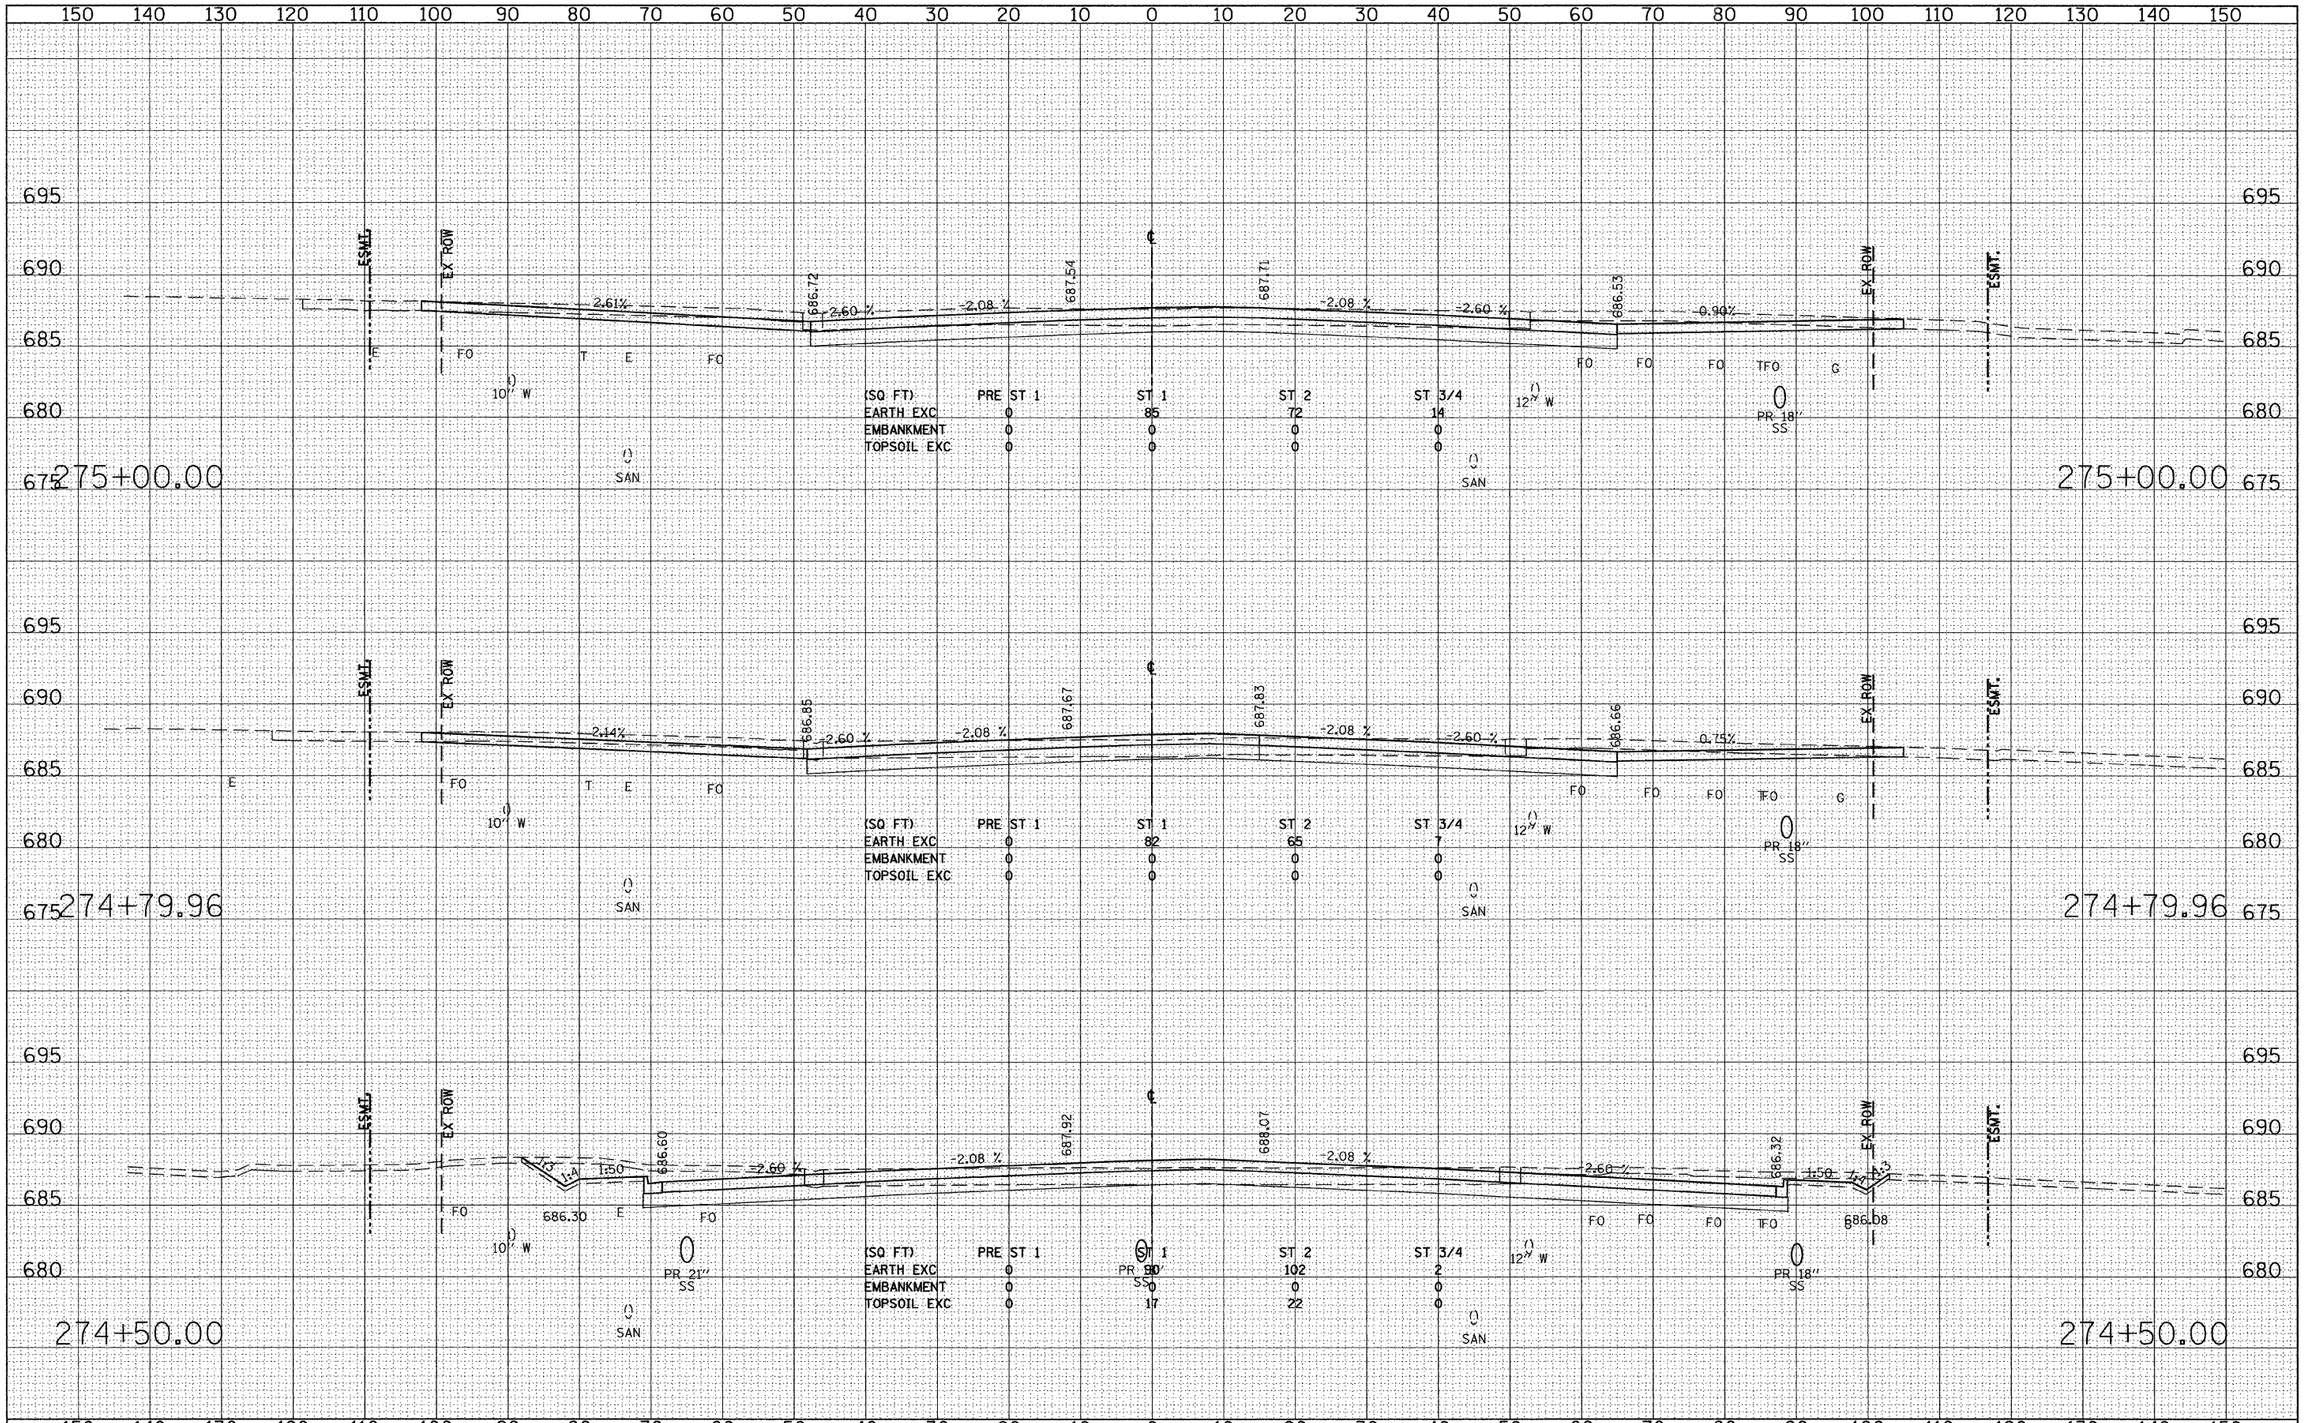

FILE NAME =	USER NAME = BAWitort	DESIGNED - JMG	REVISED -
gr\CH07\0061\Road\SHEETS\D160D12-SHT-XSSHT1.dgn	DRAWN - JMG	REVISED -	
PLOT SCALE = 10.0000 ' / IN.	CHECKED - JRH	REVISED -	
PLOT DATE = 3/31/2010	DATE - 4/1/2010	REVISED -	

STATE OF ILLINOIS
DEPARTMENT OF TRANSPORTATION

CROSS SECTIONS – 22nd STREET

SCALE: HORIZ: 1"=10' VERT: 1"=5' | SHEET NO. 342 OF 362 SHEETS | STA. 274+50.00 TO STA. 275+00.00

F.A. RTE.	SECTION	COUNTY	TOTAL SHEETS	SHEET NO.
1453	55WRS	DuPAGE	362	342
		CONTRACT NO. 60D12		

FED. ROAD DIST. NO. 7 | ILLINOIS | FED. AID PROJECT