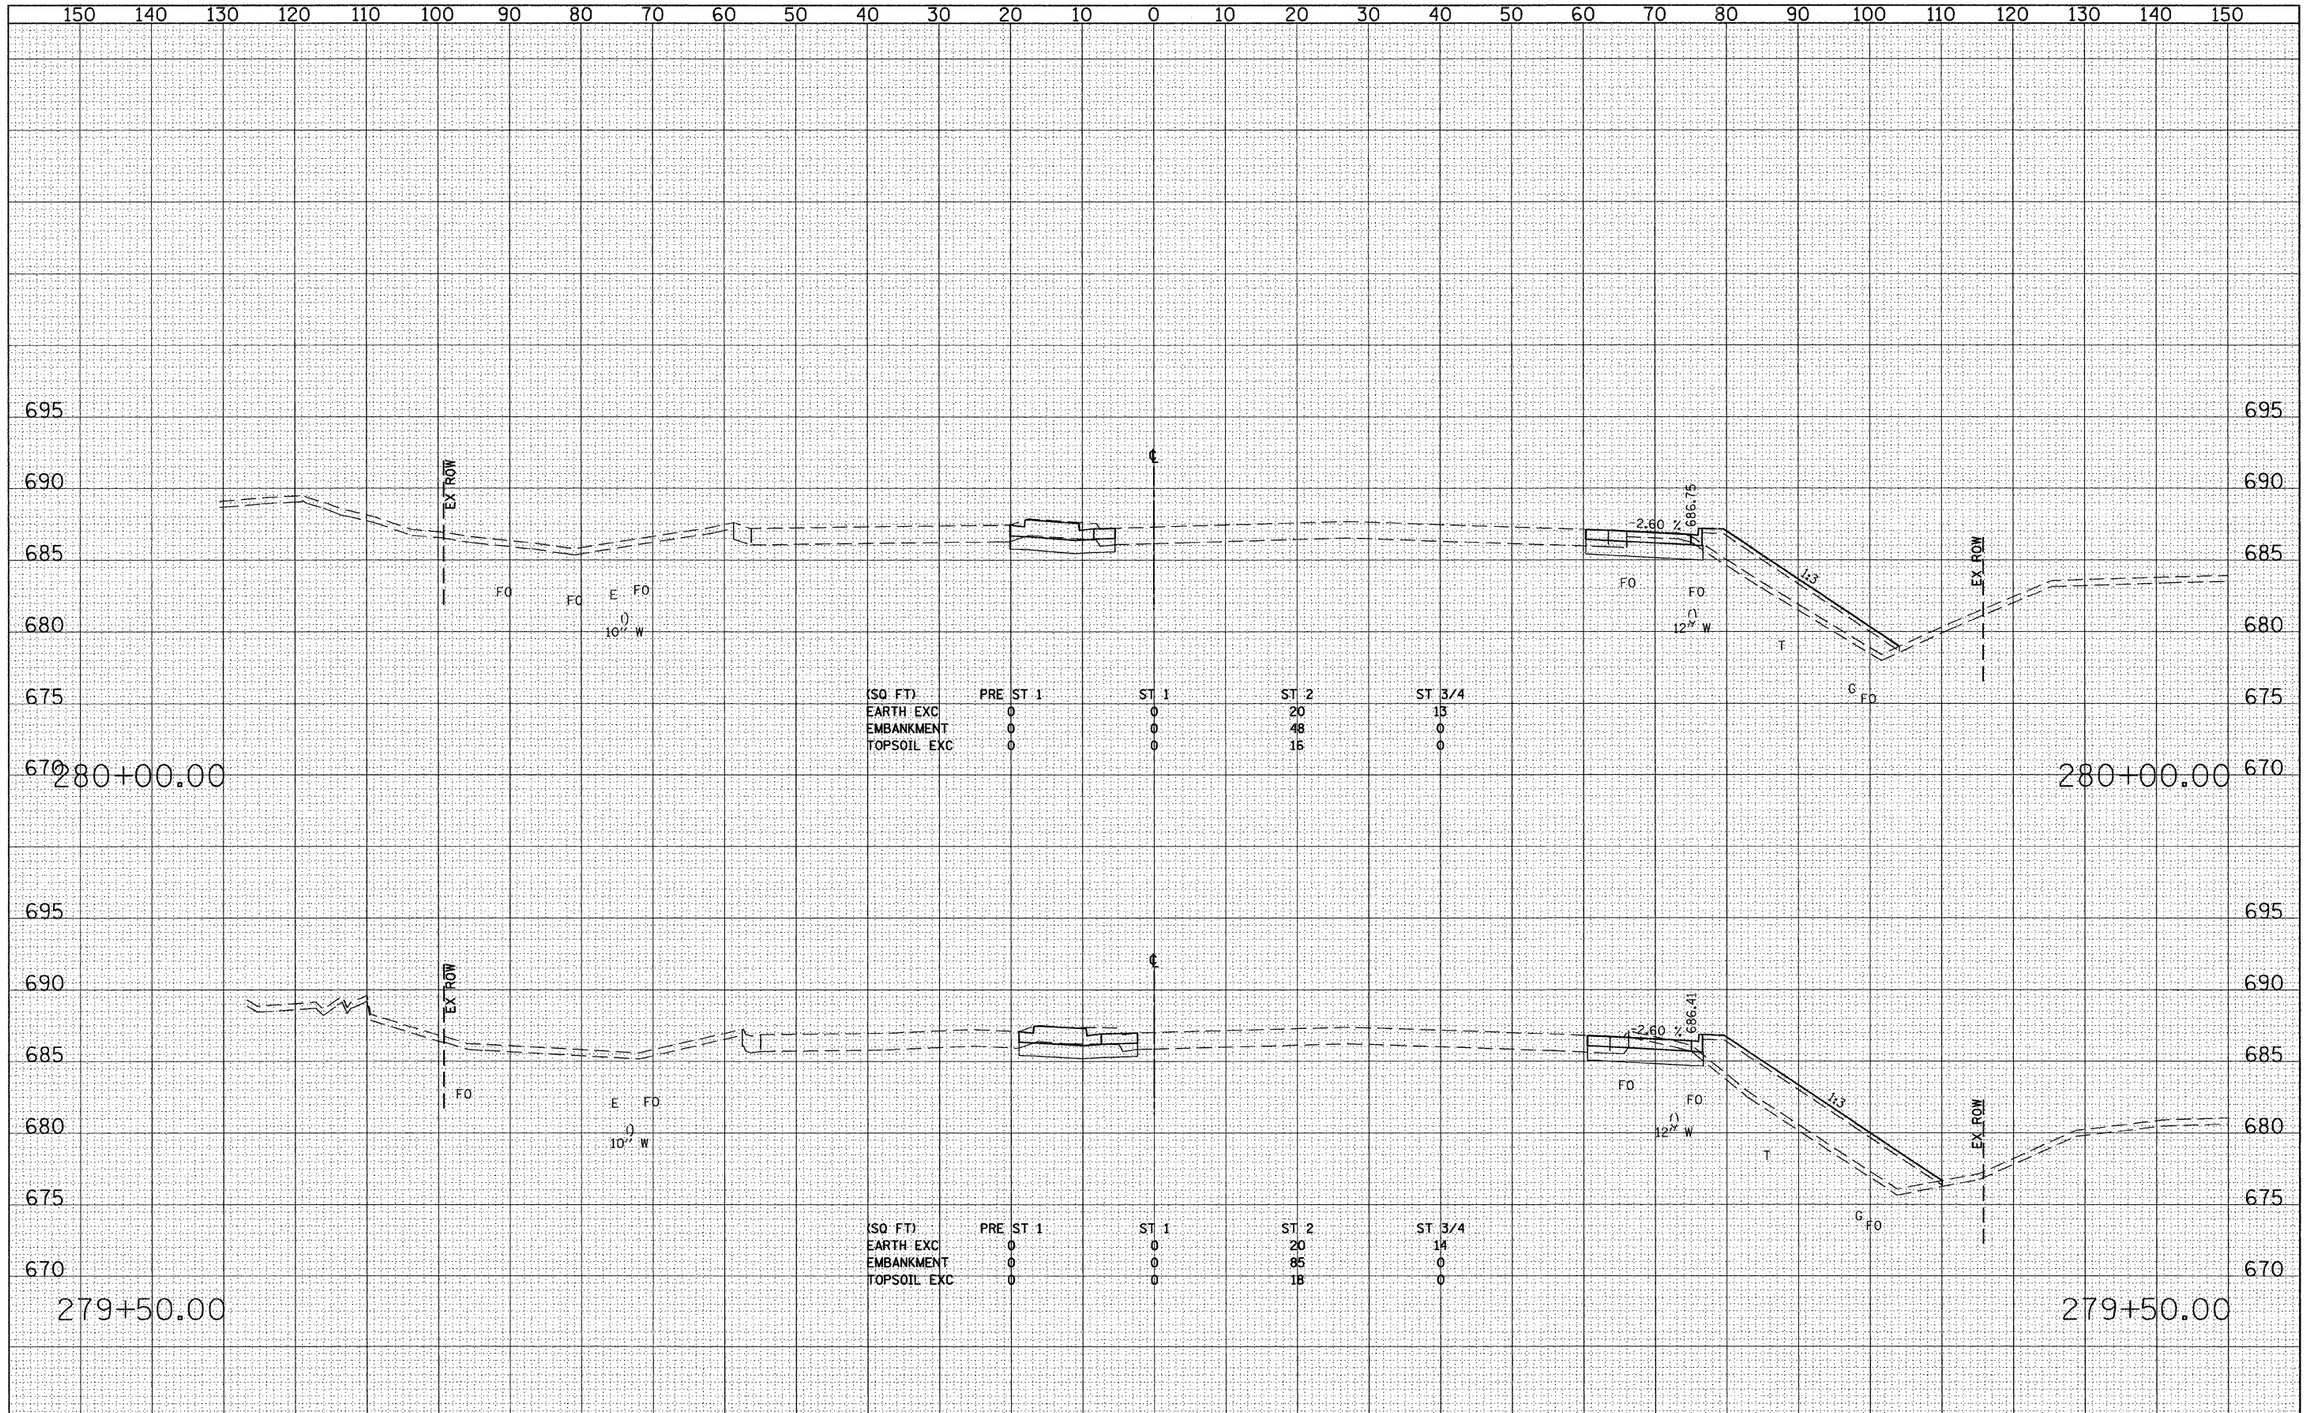

(SQ FT)	PRE ST 1	ST 1	ST 2	ST 3/4
EARTH EXC	0	0	20	13
EMBANKMENT	0	0	48	0
TOPSOIL EXC	0	0	16	0

(SQ FT)	PRE ST 1	ST 1	ST 2	ST 3/4
EARTH EXC	0	0	20	14
EMBANKMENT	0	0	85	0
TOPSOIL EXC	0	0	18	0

FINAL SURVEY	BY	DATE
SURVEYED		
PLOTTED		
TEMPLATE		
AREAS		
AREAS CHECKED		
NOTE BOOK NO.		

ORIGINAL SURVEY	BY	DATE
SURVEYED		
PLOTTED		
TEMPLATE		
AREAS		
AREAS CHECKED		
NOTE BOOK NO.		

FILE NAME = gt\CH07\0061\Road\SHEETS\D160D12-SHT-XSSHT1.dgn

USER NAME = BAWtort
PLOT SCALE = 10.0000 ' / IN.
PLOT DATE = 3/31/2010

DESIGNED - JMG
DRAWN - JMG
CHECKED - JRH
DATE - 4/1/2010

REVISED -
REVISED -
REVISED -
REVISED -

STATE OF ILLINOIS
DEPARTMENT OF TRANSPORTATION

CROSS SECTIONS – 22nd STREET

SCALE: HORIZ: 1"=10' VERT: 1"=5' | SHEET NO. 347 OF 362 SHEETS | STA. 279+50.00 TO STA. 280+00.00

F.A. RTE.	SECTION	COUNTY	TOTAL SHEETS	SHEET NO.
1453	55WRS	DuPAGE	362	347

CONTRACT NO. 60D12

FED. ROAD DIST. NO. 7 | ILLINOIS | FED. AID PROJECT