FINAL SURVEY	SURVEYED	BY	
	PLOTTED		
NOTE BOOK	TEMPLATE		
NO.	AREAS		
	AREAS CHECKED		

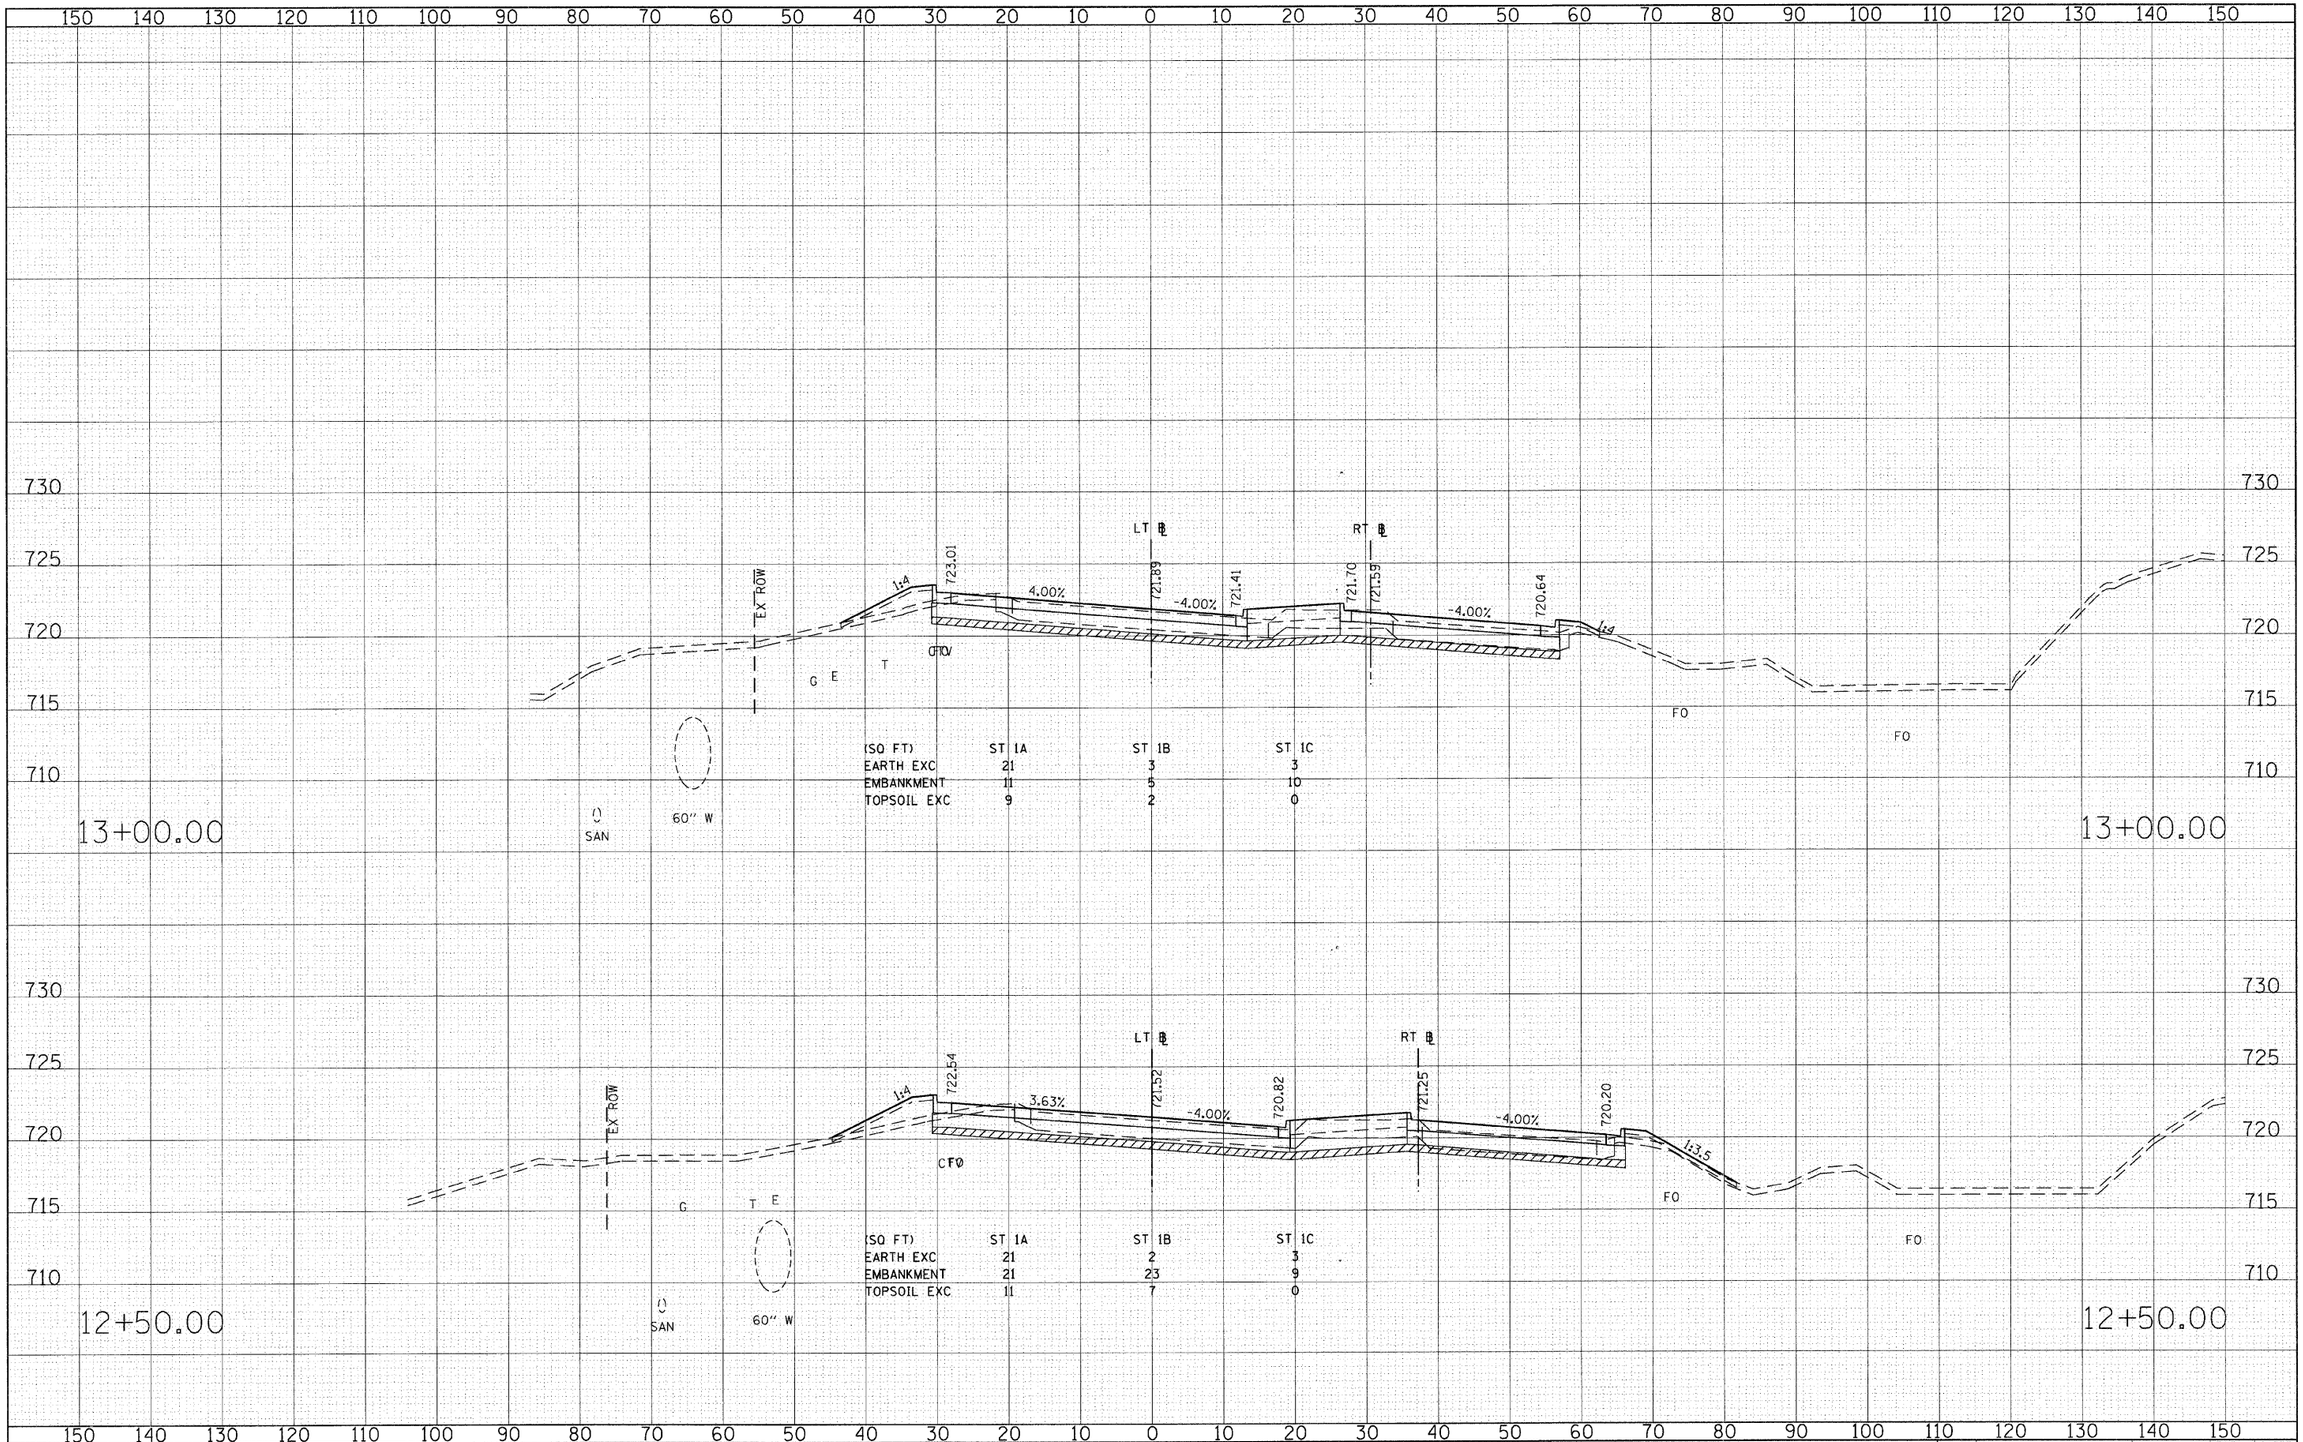

ORIGINAL SURVEY	SURVEYED	BY	
	PLOTTED		
NOTE BOOK	TEMPLATE		
NO.	AREAS		
	AREAS CHECKED		

FILE NAME =	USER NAME = BAWitort	DESIGNED - JMG	REVISED -
gr\ch07\2061\road\sheets\D160D12-SHT-XSSHT2.dgn		DRAWN - JMG	REVISED -
	PLOT SCALE = 10.0000 ' / IN.	CHECKED - JRH	REVISED -
	PLOT DATE = 8/5/2009	DATE - 07/24/2009	REVISED -

STATE OF ILLINOIS
DEPARTMENT OF TRANSPORTATION

CROSS SECTIONS – ILLINOIS ROUTE 56 (BUTTERFIELD ROAD)

SCALE: HORIZ: 1"=10' VERT: 1"=5' | SHEET NO. 351 OF 362 SHEETS | STA. 12+50.00 | TO STA. 13+00.00

F.A. RTE.	SECTION	COUNTY	TOTAL SHEETS	SHEET NO.
1453	55WRS	DuPAGE	362	351
		CONTRACT NO. 60D12		
FED. ROAD DIST. NO. 7	ILLINOIS	FED. AID PROJECT		