FINAL SURVEY	SURVEYED	BY	DATE
	ADDED		
NOTE BOOK	TEMPLATE		
NO.	AREAS CHECKED		

ORIGINAL SURVEY	SURVEYED	BY	DATE
	ADDED		
NOTE BOOK	TEMPLATE		
NO.	AREAS CHECKED		

150 140 130 120 110 100 90 80 70 60 50 40 30 20 10 0 10 20 30 40 50 60 70 80 90 100 110 120 130 140 150

730 725 720 715 710

15+00.00

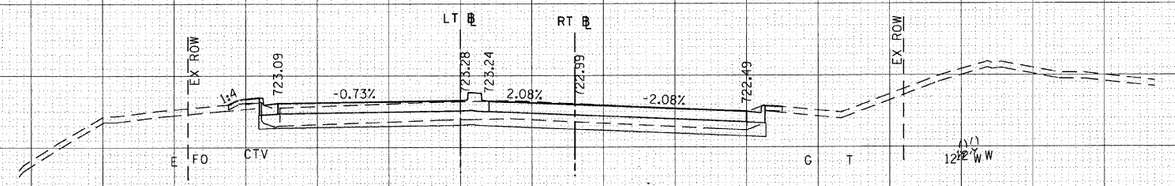

(SQ FT)	ST 1A	ST 1B	ST 1C
EARTH EXC	8	13	8
EMBANKMENT	2	0	0
TOPSOIL EXC	2	1	0

60" W
SAN

15+00.00

14+50.00

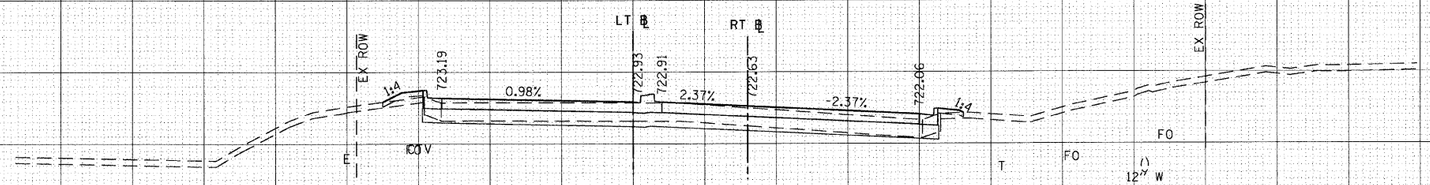

(SQ FT)	ST 1A	ST 1B	ST 1C
EARTH EXC	8	5	6
EMBANKMENT	2	2	0
TOPSOIL EXC	2	1	0

60" W
SAN

14+50.00

FILE NAME = gt\ch07\0261\road\sheets\D160D12-SHT-XSSHT2.dgn	USER NAME = BAWstart	DESIGNED - JMG	REVISED -
		DRAWN - JMG	REVISED -
	PLOT SCALE = 10.0000 ' / IN.	CHECKED - JRH	REVISED -
	PLOT DATE = 8/5/2009	DATE - 07/24/2009	REVISED -

STATE OF ILLINOIS
DEPARTMENT OF TRANSPORTATION

CROSS SECTIONS – ILLINOIS ROUTE 56 (BUTTERFIELD ROAD)

SCALE: HORIZ. 1"=10' VERT. 1"=5' | SHEET NO. 353 OF 362 SHEETS | STA. 14+50.00 | TO STA. 15+00.00

F.A. RTE.	SECTION	COUNTY	TOTAL SHEETS	SHEET NO.
1453	55WRS	DuPAGE	362	353
		CONTRACT NO. 60D12		
FED. ROAD DIST. NO. 7	ILLINOIS	FED. AID PROJECT		