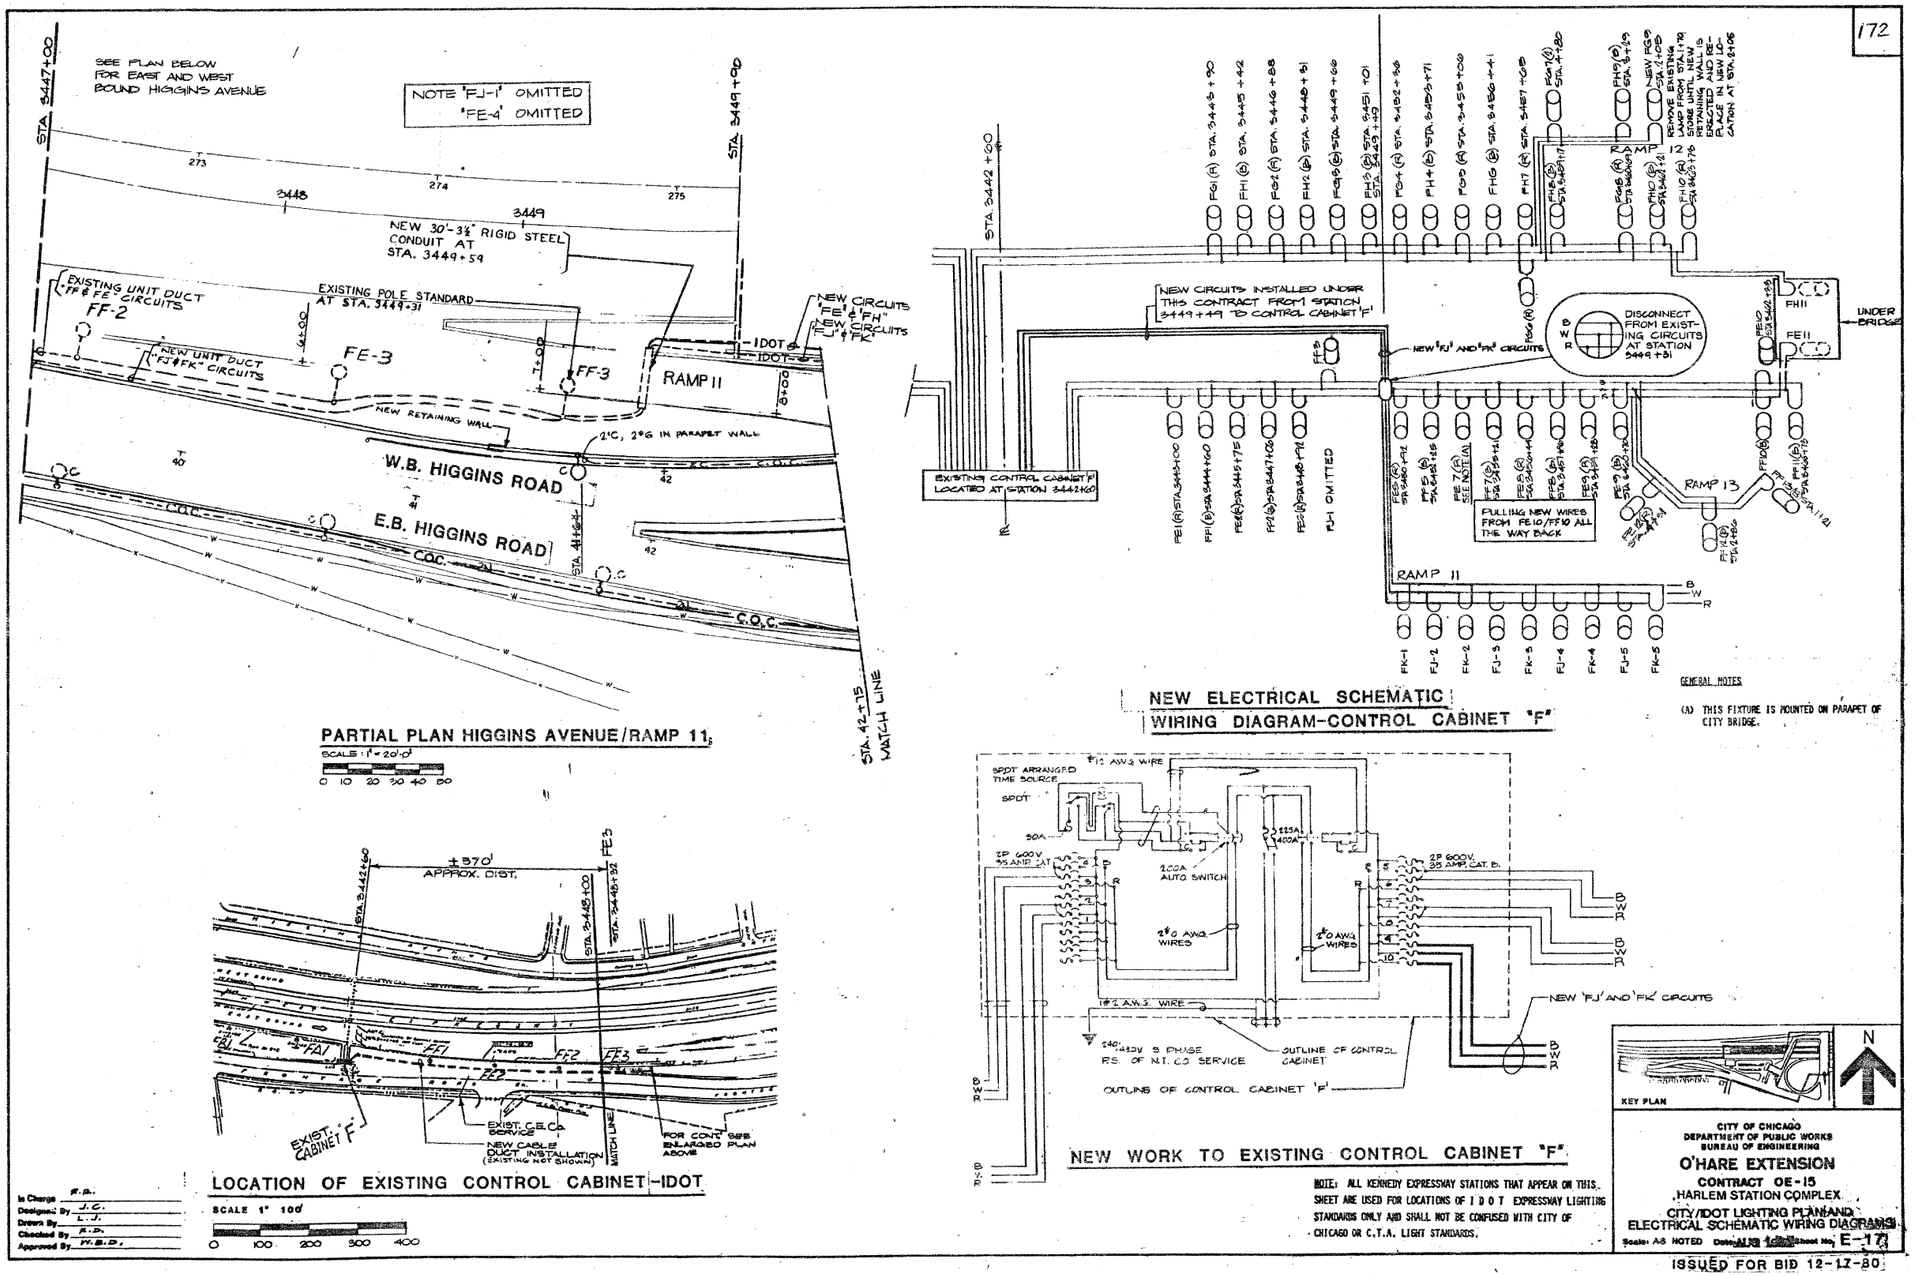

FOR INFORMATION ONLY

FILE NAME =	DESIGNED - EJA	REVISED -	benesch	STATE OF ILLINOIS DEPARTMENT OF TRANSPORTATION	EXISTING LIGHTING PLANS	F.A.U. RTE. 3531	SECTION 1515.1-1	COUNTY COOK	TOTAL SHEETS 35 / SHEET NO. 8
	DRAWN - EJA	REVISED -						CONTRACT NO. 60J58	
USER NAME =	CHECKED - AJP	REVISED -							
PLOT DATE = 03\22\2010	DATE - 3/19/10	REVISED -			SCALE: N.T.S. SHEET NO. 1 OF 3 SHEETS STA. TO STA.	FED. ROAD DIST. NO. _	ILLINOIS	FED. AID PROJECT	