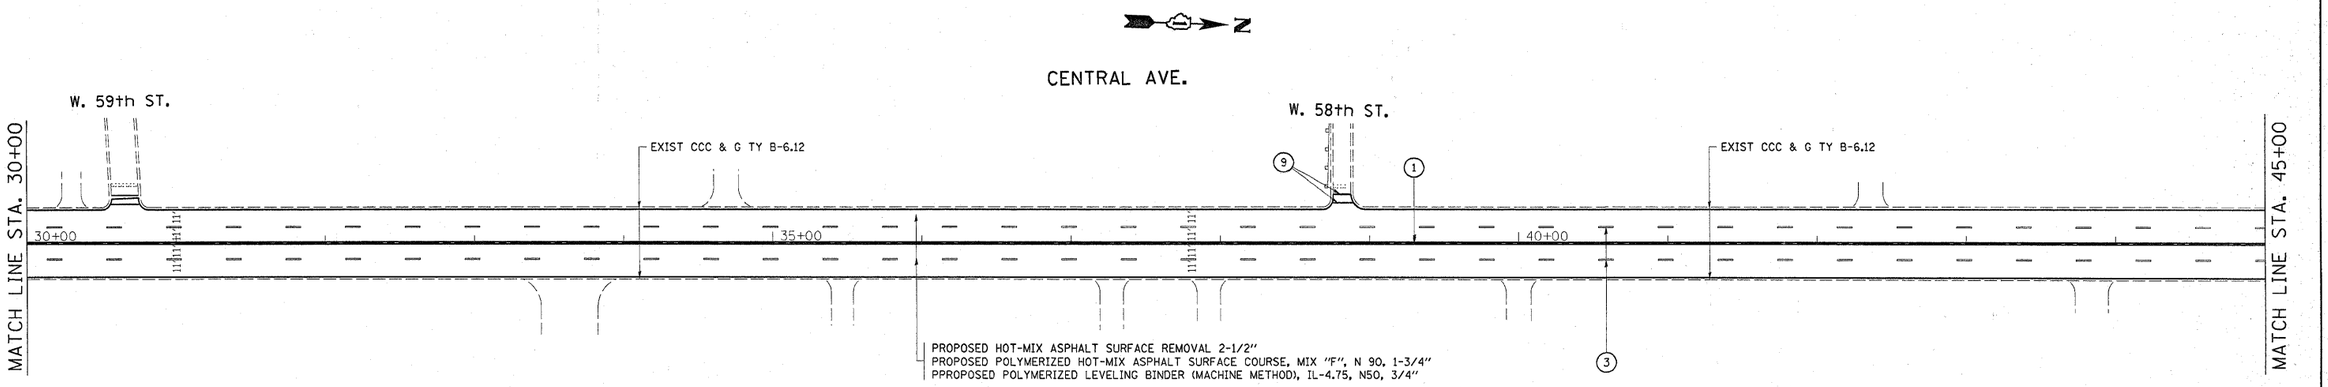

NOTE FOR ALL SIDE STREETS:
RESURFACING LIMITS ARE AT THE RADIUS RETURNS UNLESS OTHERWISE NOTED
-PROPOSED HOT-MIX ASPHALT SURFACE REMOVAL 2-1/2"
-PROPOSED POLYMERIZED HOT-MIX ASPHALT SURFACE COURSE, MIX "F", N 90, 1-3/4"
-PPROPOSED POLYMERIZED LEVELING BINDER (MACHINE METHOD), IL-4.75, N50, 3/4"

LEGEND

1. THERMOPLASTIC PAVEMENT MARKING LINE, 4", DOUBLE YELLOW CENTERLINE 11" C-C (TYP.)
2. THERMOPLASTIC PAVEMENT MARKING LINE, 6", WHITE LEFT TURN LANE (TYP.)
3. THERMOPLASTIC PAVEMENT MARKING LINE, 4", SKIP DASH WHITE LANE LINE 10'-40' (TYP.)
4. THERMOPLASTIC PAVEMENT MARKING LINE, 12", YELLOW DIAGONAL 45° 75' CTRS. (TYP.)
5. THERMOPLASTIC PAVEMENT MARKING LINE, 12", WHITE DIAGONAL 45° 8' CTRS. (TYP.)
6. THERMOPLASTIC PAVEMENT MARKING LINE, 6", WHITE DOTTED 2'-6' (TYP.)
7. THERMOPLASTIC PAVEMENT MARKING LINE, 24", WHITE SOLID STOP BAR (TYP.)
8. THERMOPLASTIC PAVEMENT MARKING LINE, LETTERS & SYMBOLS, SQ. YD. (TYP.)
9. THERMOPLASTIC PAVEMENT MARKING LINE, 6" SOLID WHITE, CROSSWALK (TYP.)
10. THERMOPLASTIC PAVEMENT MARKING LINES, MEDIAN, 4" YELLOW 5-1/2" C-C (TYP)
11. THERMOPLASTIC PAVEMENT MARKING LINE, LETTERS AND SYMBOLS, MEDIAN WITH TWO-WAY LEFT TURN LANE, SQ. YD. (TYP.)

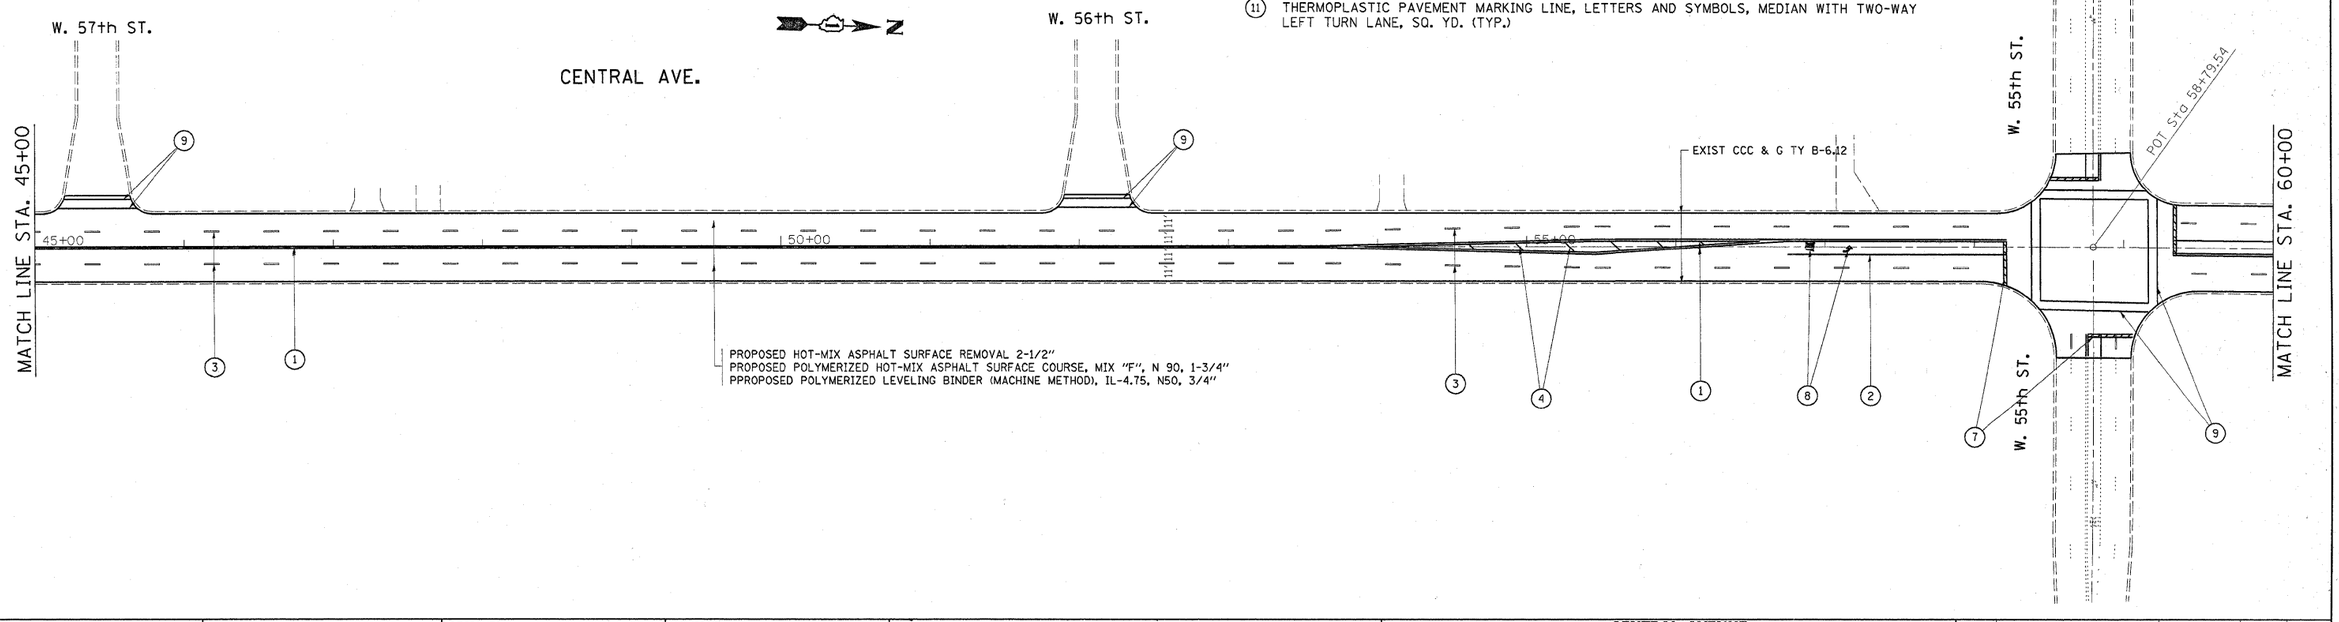

FILE NAME = c:\pw_work\pwidot\byunsh\d0180187\D132110-sht-plan.dgn	USER NAME = byunsh	DESIGNED -	REVISED -
		DRAWN -	REVISED -
	PLOT SCALE = 50.0000 ' / IN.	CHECKED -	REVISED -
	PLOT DATE = 2/9/2010	DATE -	REVISED -

STATE OF ILLINOIS
DEPARTMENT OF TRANSPORTATION

CENTRAL AVENUE
47TH STREET TO 63RD STREET
ROADWAY AND PAVEMENT MARKING PLAN

SCALE: | SHEET NO. OF SHEETS | STA. | TO STA.

F.A.P. RTE.	SECTION	COUNTY	TOTAL SHEETS	SHEET NO.
366	0203 RS-2	COOK	23	7
		CONTRACT NO. 60J99		
	ILLINOIS FED. AID PROJECT			